




FLOOR PLANS

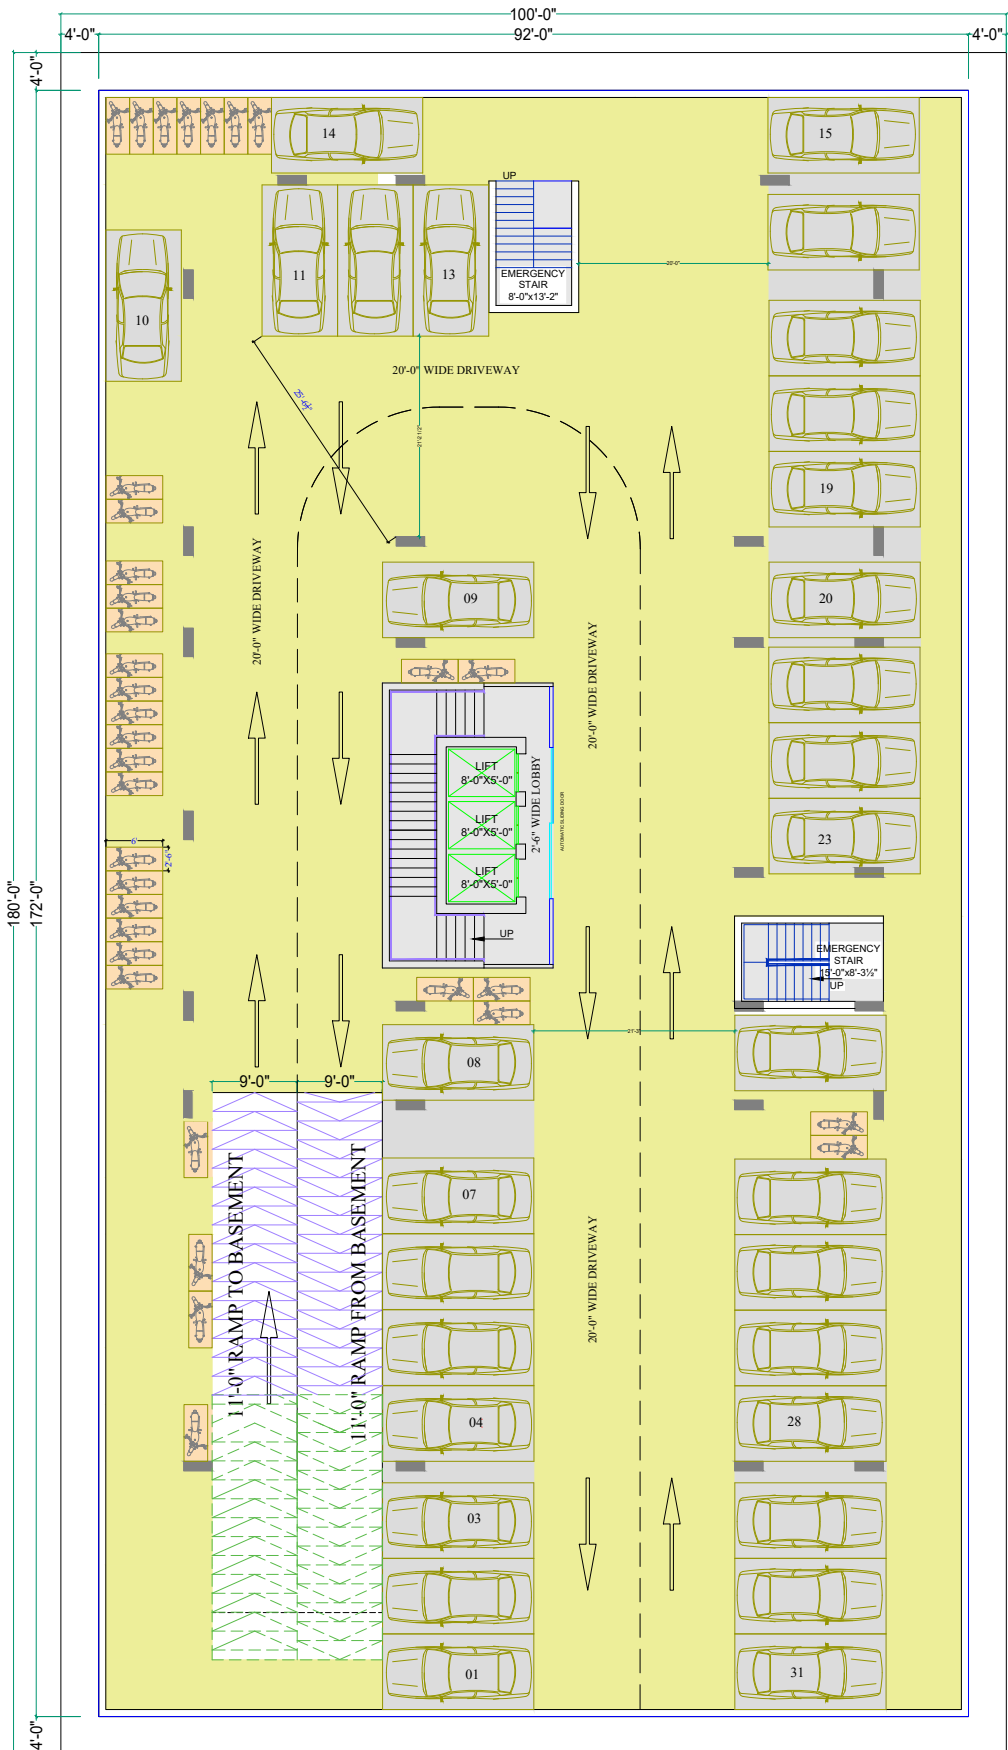

BASEMENT FLOOR PLAN


NO OF CARS = 31 NOS

NO OF BIKES = 35NOS

LEGEND

- CAR PARKING
- BIKE PARKING
- DRIVE WAY
- SERVICES AREA
- RAMP

CONSTRUCTION CRAFT ARCHITECTS, ENGINEERS & CONSULTANTS FIRST FLOOR, 68-T, SECTOR T, DHA, PHASE-VIII, LHR Phone: E-mail:	PROJECT: REPORTAGE RESIDENCES GULBERG III, LAHORE.	Designed by : AR. KARAMAT SUBHANI Checked by : AR. FAHAD AHMED	TITLE BASEMENT FLOOR PLAN DATE: 31-03-2026 SCALE: DWG. No. 8-01 DRAWN BY: ZOHRA ALI SHEET SIZE: A3
--	---	--	---

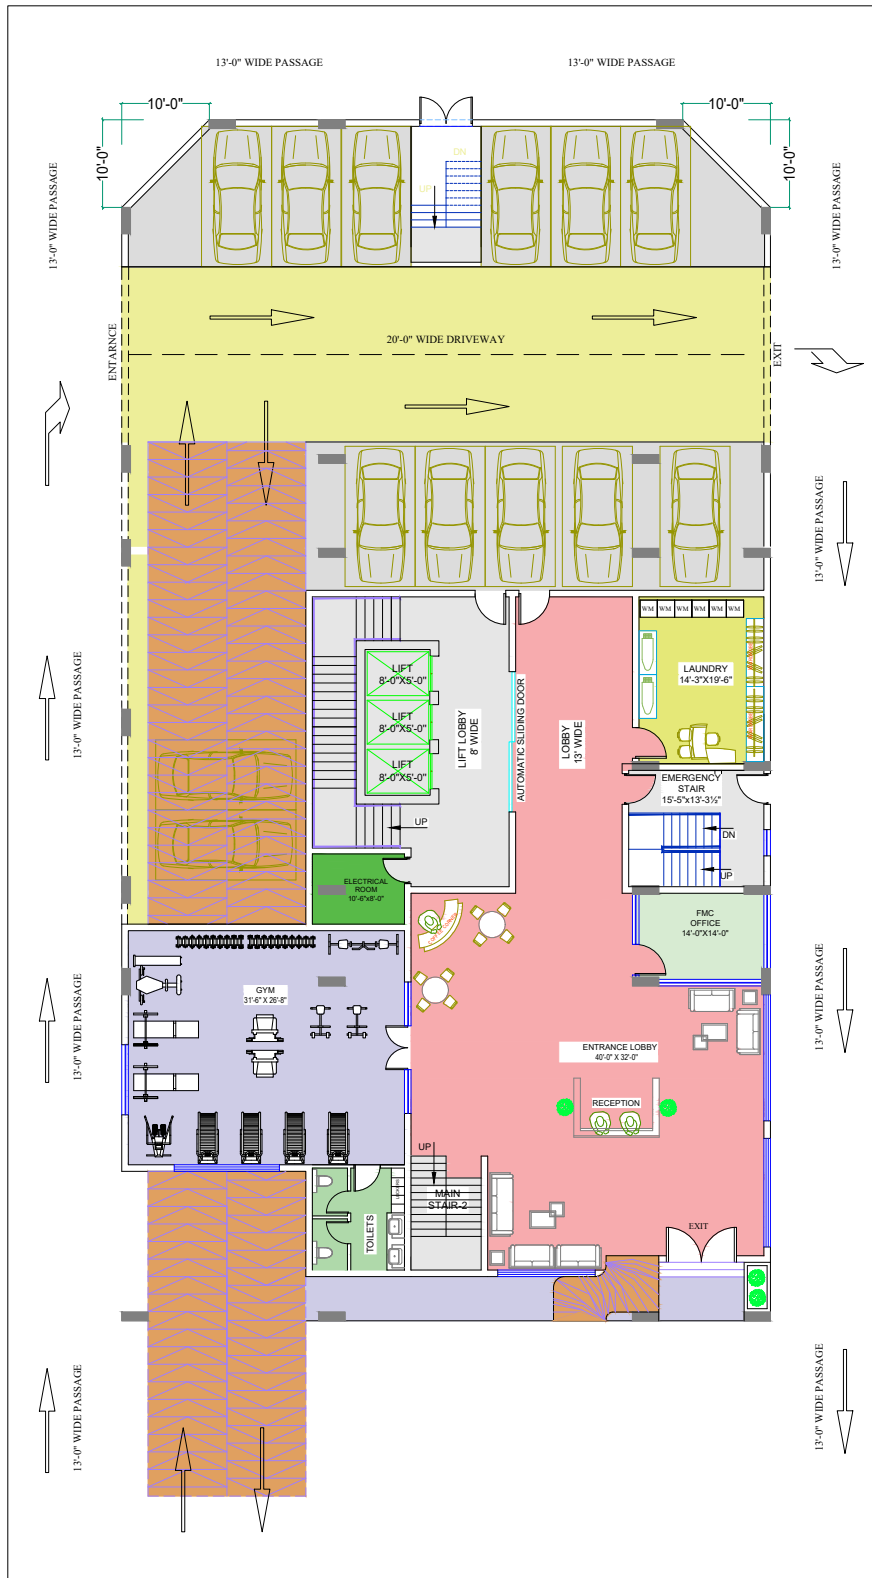

GROUND FLOOR PLAN

NO OF CARS = 13 NOS


ENTRANCE LOBBY, GYM, LAUNDRY AREA

COFFEE CORNER & FMC OFFICE

LEGEND


- ADMINISTRATION OFFICE
- ENTRANCE LOBBY
- FRONT ARCADE
- LAUNDRY
- GYM AND AEROBIC
- TOILETS
- SERVICES AREA
- STORAGE
- CAR PARKING
- BIKE PARKING
- DRIVE WAY
- RAMP

CONSTRUCTION CRAFT ARCHITECTS, ENGINEERS & CONSULTANTS FIRST FLOOR, 68-T, SECTOR T, DHA, PHASE-VIII, LHR Phone: E-mail:	PROJECT: REPORTAGE RESIDENCES GULBERG III, LAHORE.	Designed by : AR. KARAMAT SUBHANI Checked by : AR. FAHAD AHMED	GROUND FLOOR PLAN DATE: 31-03-2026 SCALE: DRAWN BY: ZOHAB AH DWG. No: R-01 A3
---	--	---	---

 

- CAR PARKING
- BIKE PARKING
- DRIVE WAY
- SERVICES AREA
- RAMP

CONSTRUCTION CRAFT ARCHITECTS, ENGINEERS & CONSULTANTS	REPORTAGE RESIDENCES GULBERG III , LAHORE.	Designed by : AR. KARAMAT SUBHANI	TITLE PODIUM-2 PLAN		
		Checked by : AR. FAHAD AHMED	DATE 31-03-2026 SCALE	DRAWN BY: ZOHAB ALI DWG. No. R-01	SHEET SIZE A3
FIRST FLOOR, 68-T, SECTOR T, DHA, PHASE-VIII, LHR Phone: E-mail:					

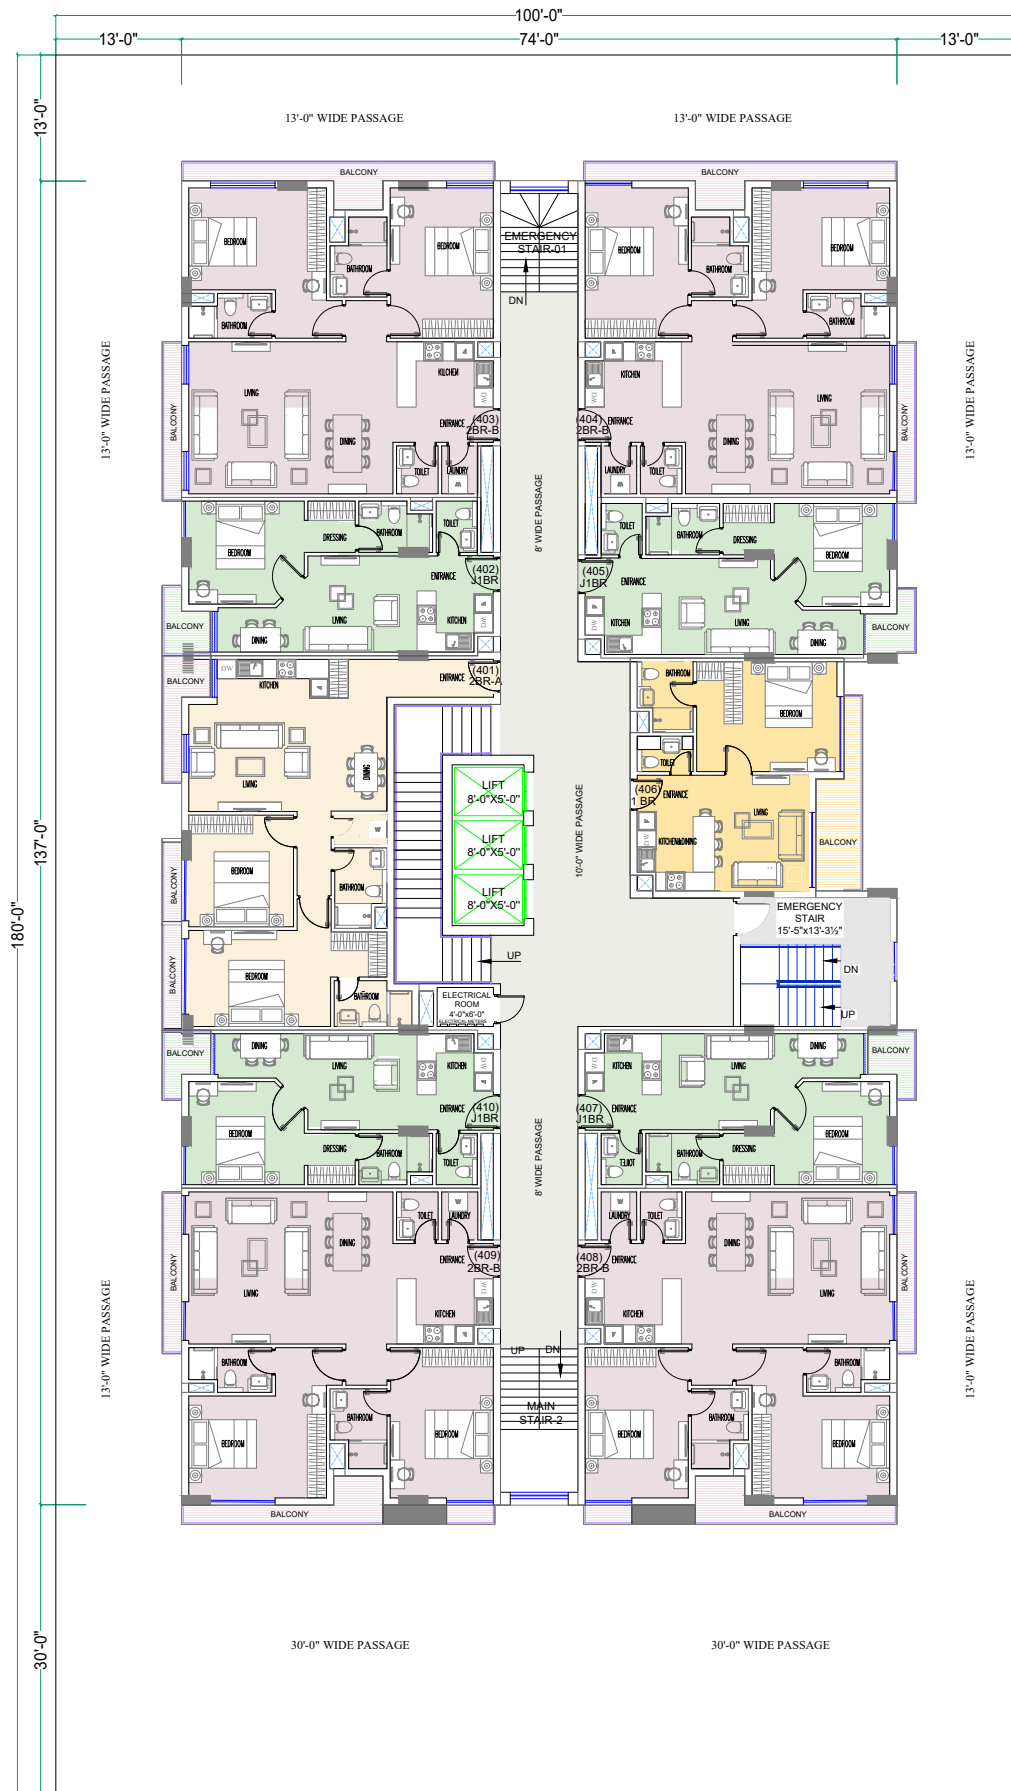


4th FLOOR PLAN

J1 BHK (04 UNITS)= 535.14 SFT (506.85 + 28.29 SFT)
 1 BHK (01 UNITS)= 576.14 SFT (503.46 + 72.60 SFT)
 2 BHK TYPE-A (01 UNITS)= 986.71 SFT (907.61 + 79.1 SFT)
 2 BHK TYPE-B (04 UNITS)= 1,160.31 SFT (1041.11 + 113.2 SFT)
 128 SFT OF PARKING WILL BE ADDED IN EACH UNIT AREA (EXCEPT J1 BHK)

LEGEND

- J1BR
- 1BR
- 2BR-A
- 2BR-B
- Lobby
- Services

CONSTRUCTION CRAFT ARCHITECTS, ENGINEERS & CONSULTANTS		PROJECT: REPORTAGE RESIDENCES GULBERG III , LAHORE.	Designed by : AR. KARAMAT SUBHANI		TITLE 5th FLOOR PLAN	
FIRST FLOOR, 68-T, SECTOR T, DHA, PHASE-VIII, UHR Phone: E-mail:		Checked by : AR. FAHAD AHMED	DATE 10-04-2026 SCALE DWG. No. R-03		DRAWN BY: ZOHAIB ALI SHEET SIZE A3	

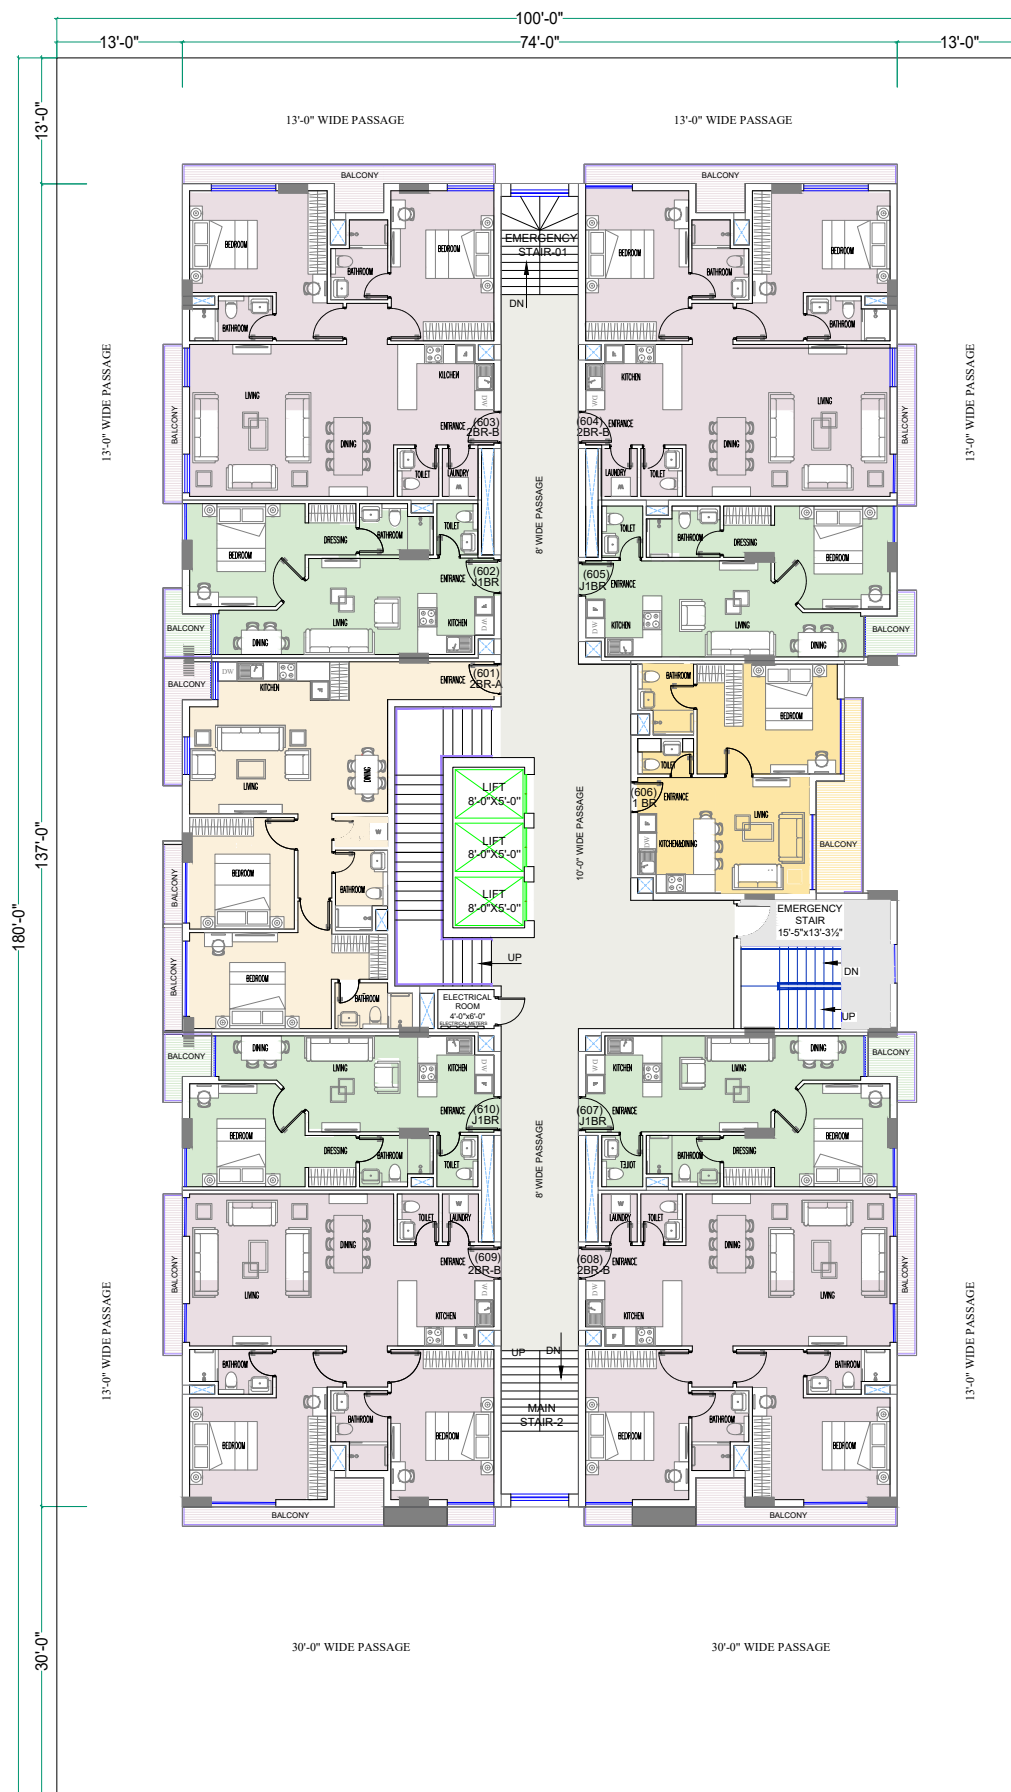


6th FLOOR PLAN

J1 BHK (04 UNITS)= 535.14 SFT (506.85 + 28.29 SFT)
 1 BHK (01 UNITS)= 576.14 SFT (503.46 + 72.60 SFT)
 2 BHK TYPE-A (01 UNITS)= 986.71 SFT (907.61 + 79.1 SFT)
 2 BHK TYPE-B (04 UNITS)= 1,160.31 SFT (1041.11 + 113.2 SFT)
 128 SFT OF PARKING WILL BE ADDED IN EACH UNIT AREA

LEGEND

- J1BR
- 1BR
- 2BR-A
- 2BR-B
- Lobby
- Services

CONSTRUCTION CRAFT ARCHITECTS, ENGINEERS & CONSULTANTS FIRST FLOOR, 68-T, SECTOR T, DHA, PHASE-VIII, LHR Phone: E-mail:	PROJECT: REPORTAGE RESIDENCES GULBERG III, LAHORE.	Designed by : AR. KARAMAT SUBHANI Checked by : AR. FAHAD AHMED	COMMENT 	TITLE 6th FLOOR PLAN	
				DATE: 10-04-2026 SCALE:	DRAWN BY: ZOHAIB ALI DWG. No. R-03 SHEET SIZE: A3

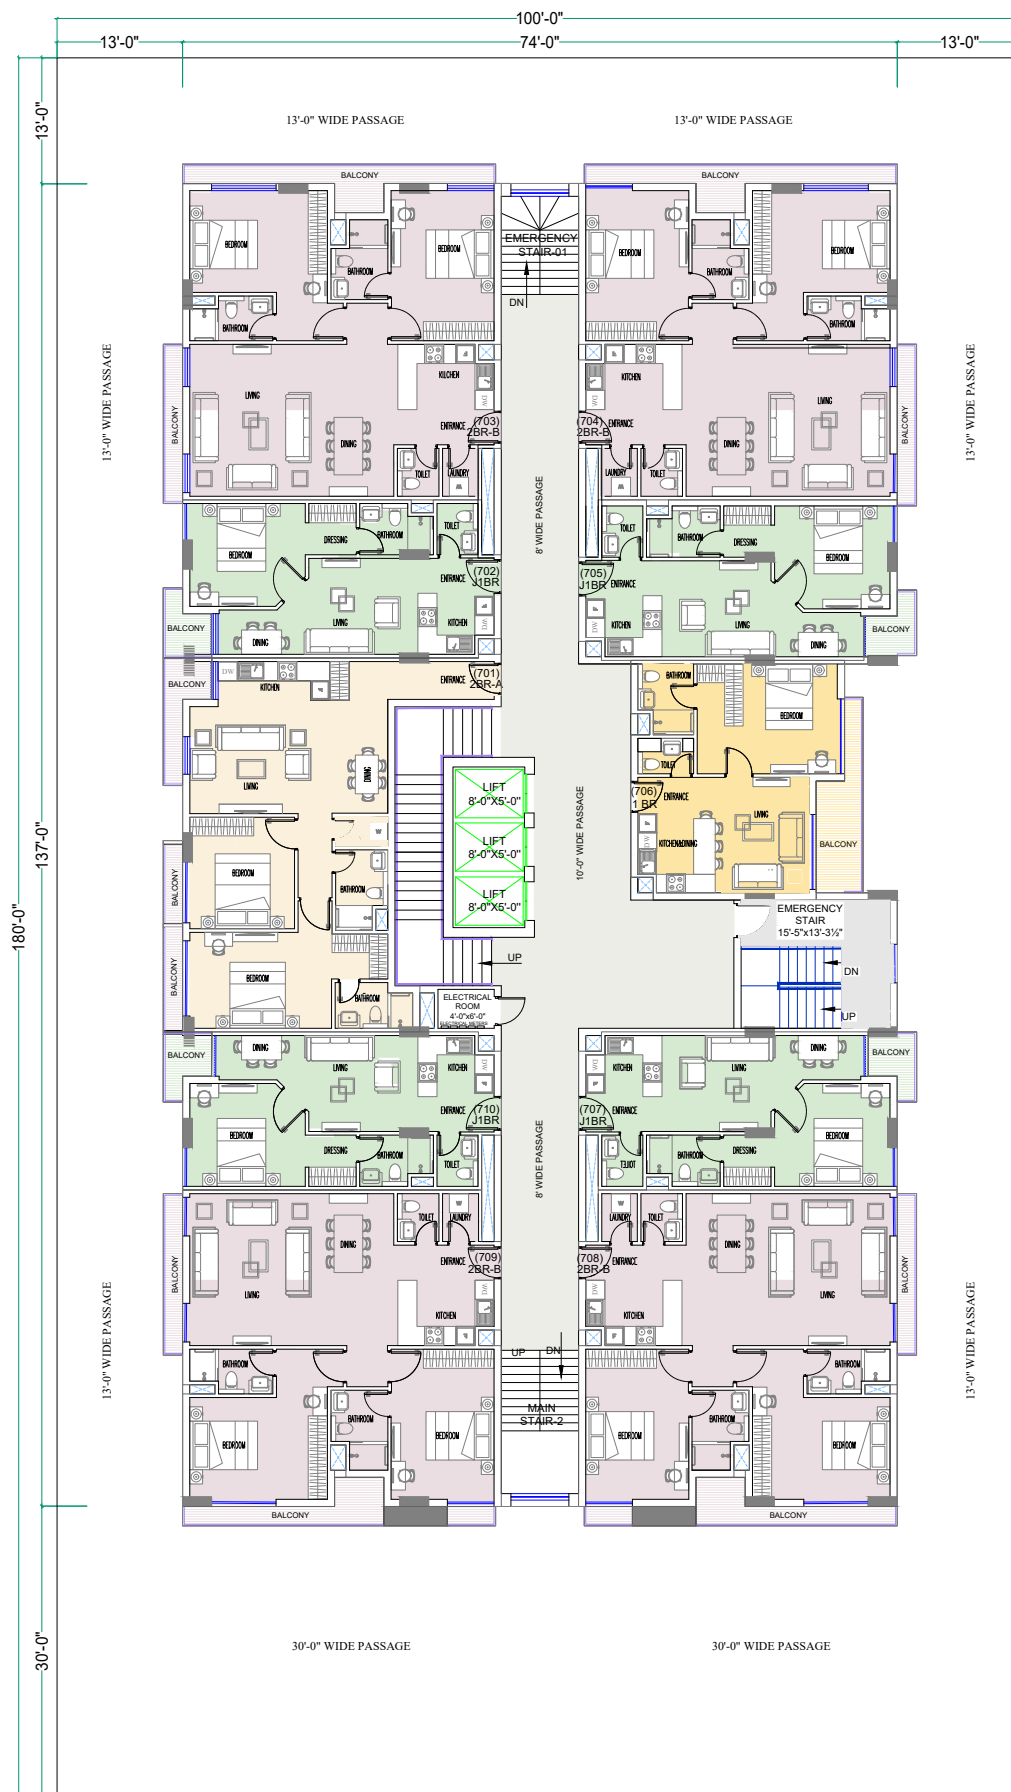


7th FLOOR PLAN

J1 BHK (04 UNITS)= 535.14 SFT (506.85 + 28.29 SFT)
 1 BHK (01 UNITS)= 576.14 SFT (503.46 + 72.60 SFT)
 2 BHK TYPE-A (01 UNITS)= 986.71 SFT (907.61 + 79.1 SFT)
 2 BHK TYPE-B (04 UNITS)= 1,160.31 SFT (1041.11 + 113.2 SFT)
 128 SFT OF PARKING WILL BE ADDED IN EACH UNIT AREA

LEGEND

- J1BR
- 1BR
- 2BR-A
- 2BR-B
- Lobby
- Services

CONSTRUCTION CRAFT ARCHITECTS, ENGINEERS & CONSULTANTS FIRST FLOOR, 68-T, SECTOR T, DHA, PHASE-VIII, LHR Phone: E-mail:	PROJECT: REPORTAGE RESIDENCES GULBERG III, LAHORE.	Designed by : AR. KARAMAT SUBHANI Checked by : AR. FAHAD AHMED	COMMENT 	TITLE 7th FLOOR PLAN	
				DATE: 10-04-2026 SCALE:	DRAWN BY: ZOHAB ALI DWG. No. R-03 SHEET SIZE: A3

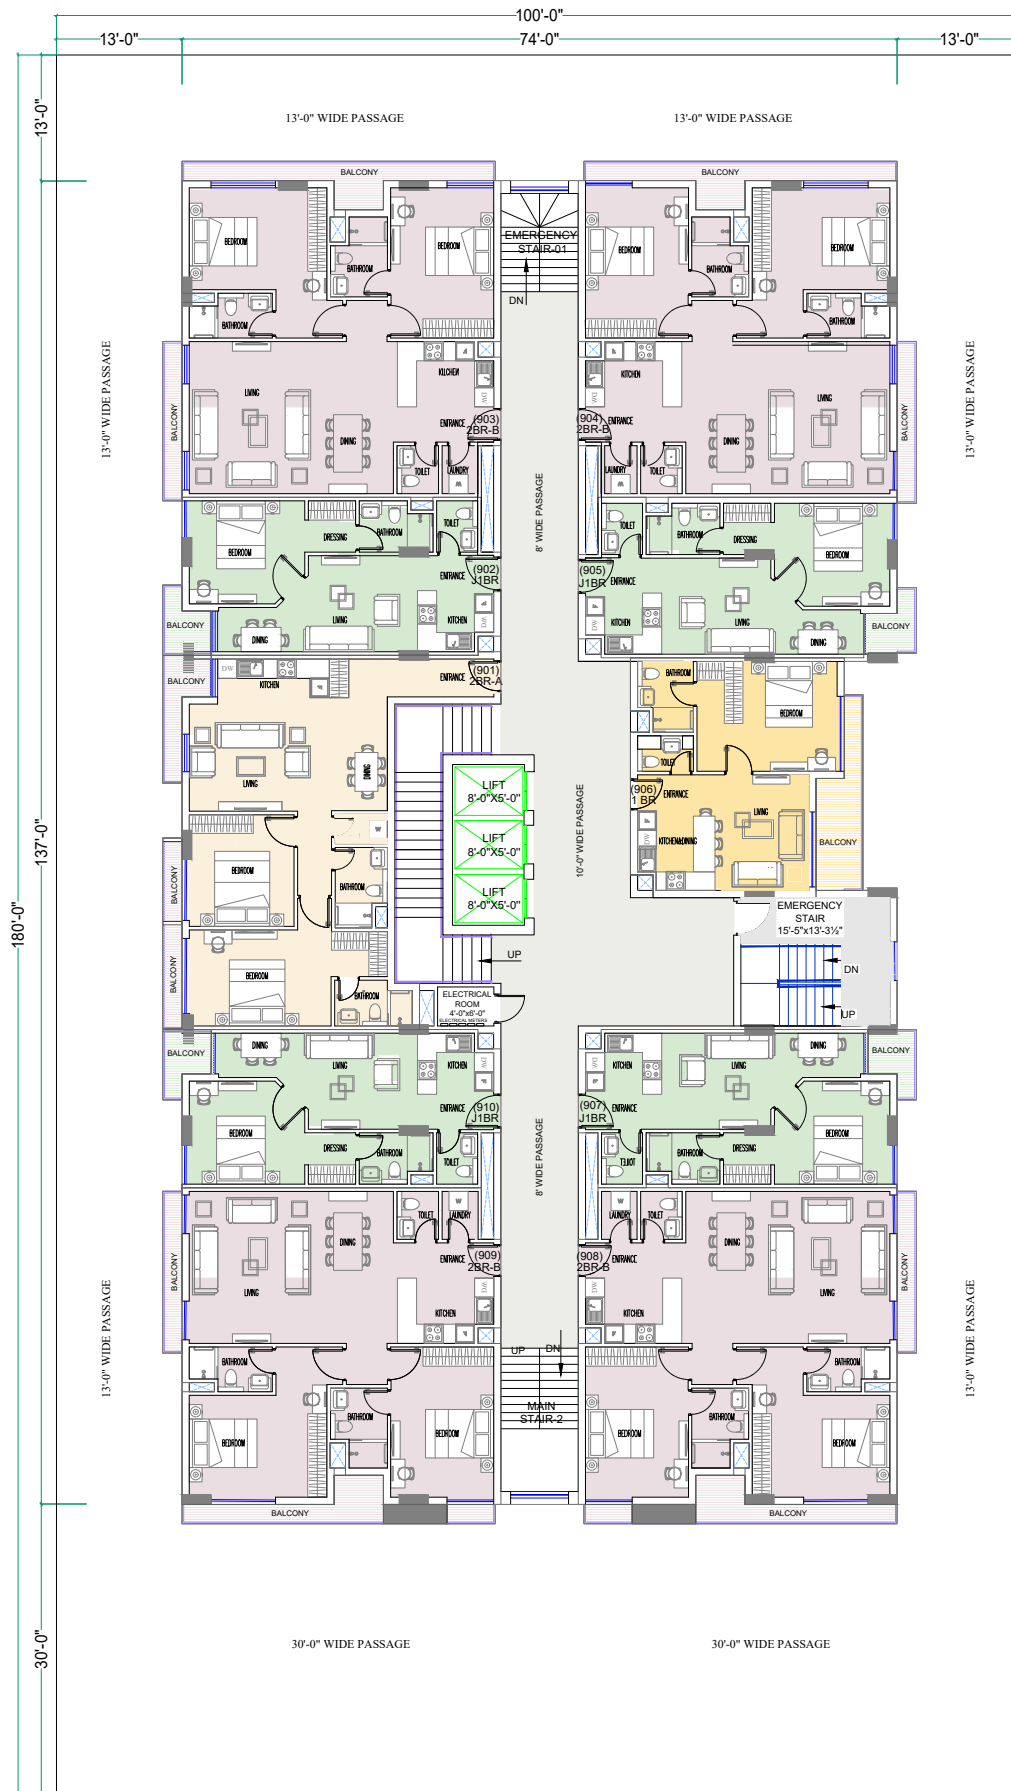


9th FLOOR PLAN

J1 BHK (04 UNITS)= 535.14 SFT (506.85 + 28.29 SFT)
 1 BHK (01 UNITS)= 576.14 SFT (503.46 + 72.60 SFT)
 2 BHK TYPE-A (01 UNITS)= 986.71 SFT (907.61 + 79.1 SFT)
 2 BHK TYPE-B (04 UNITS)= 1,160.31 SFT (1041.11 + 113.2 SFT)
 128 SFT OF PARKING WILL BE ADDED IN EACH UNIT AREA

LEGEND

- J1BR
- 1BR
- 2BR-A
- 2BR-B
- Lobby
- Services

CONSTRUCTION CRAFT ARCHITECTS, ENGINEERS & CONSULTANTS FIRST FLOOR, 68-T, SECTOR T, DHA, PHASE-VIII, LHR Phone: E-mail:	PROJECT: REPORTAGE RESIDENCES GULBERG III, LAHORE.	Designed by : AR. KARAMAT SUBHANI Checked by : AR. FAHAD AHMED	COMMENT 	TITLE 9th FLOOR PLAN	
				DATE: 10-04-2026 SCALE:	DRAWN BY: ZOHAB ALI DWG. No. R-03 SHEET SIZE A3

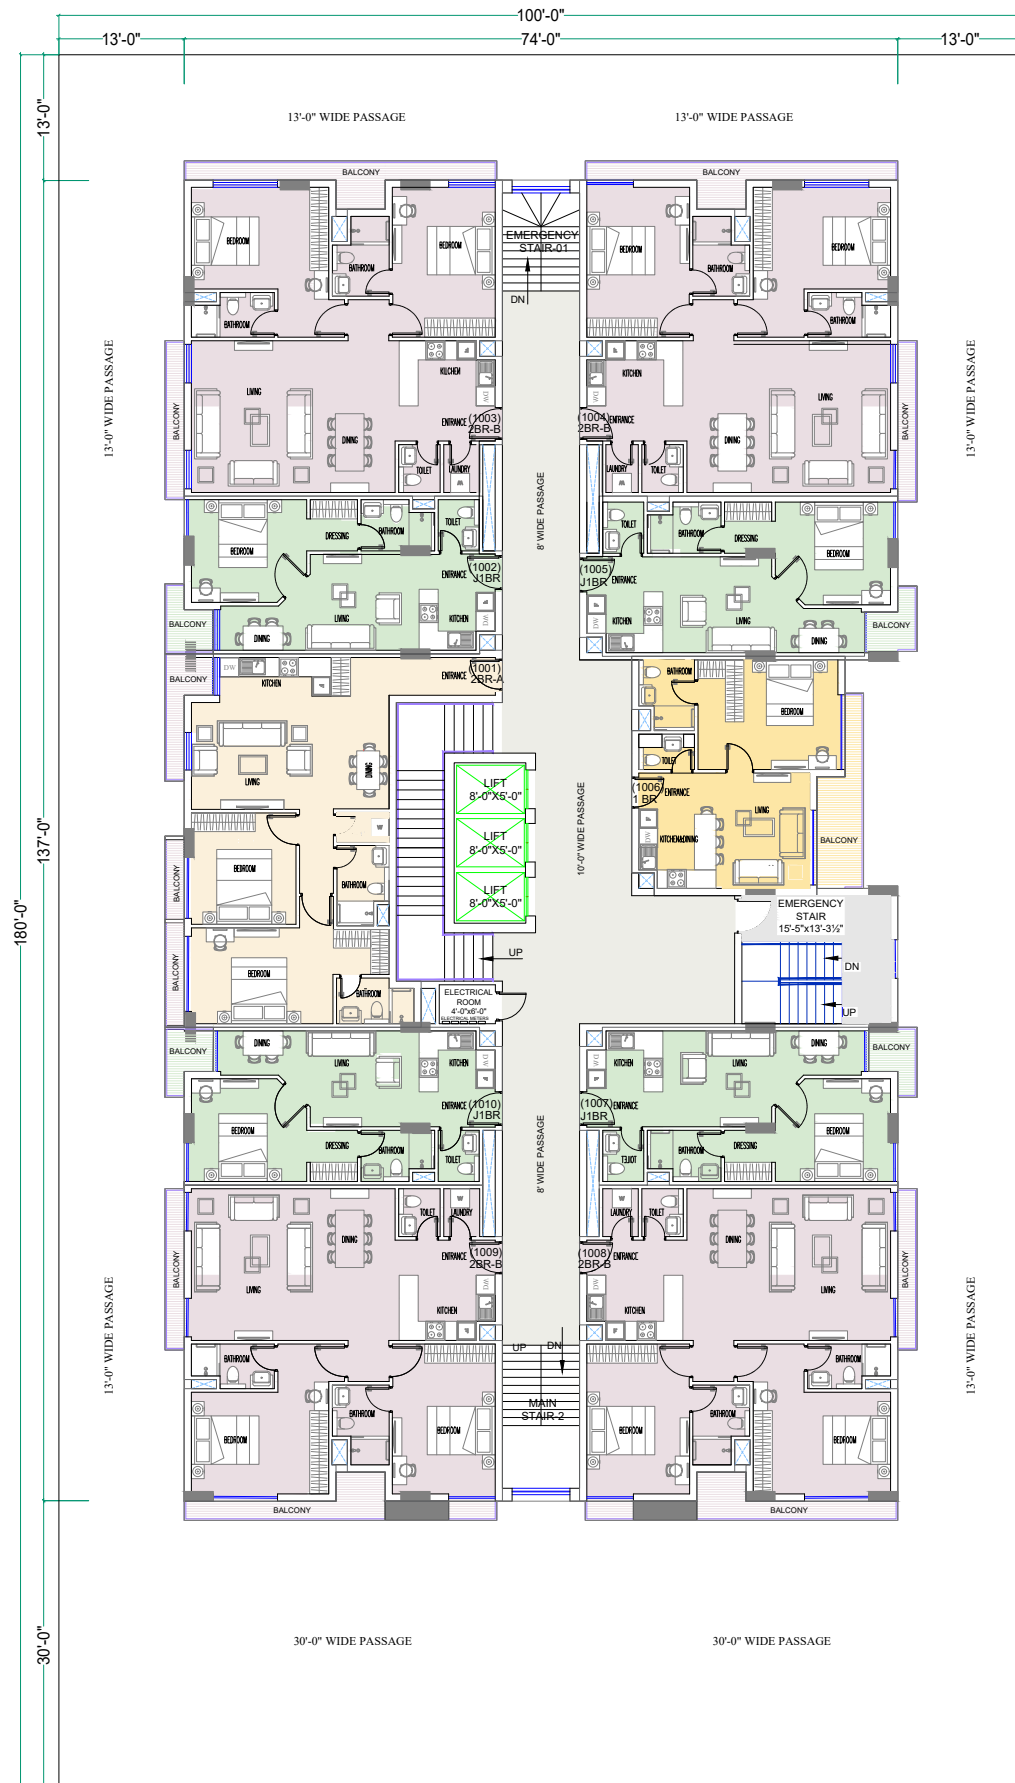


10th FLOOR PLAN

J1 BHK (04 UNITS)= 535.14 SFT (506.85 + 28.29 SFT)
 1 BHK (01 UNITS)= 576.14 SFT (503.46 + 72.60 SFT)
 2 BHK TYPE-A (01 UNITS)= 986.71 SFT (907.61 + 79.1 SFT)
 2 BHK TYPE-B (04 UNITS)= 1,160.31 SFT (1041.11 + 113.2 SFT)
 128 SFT OF PARKING WILL BE ADDED IN EACH UNIT AREA


LEGEND

- J1BR
- 1BR
- 2BR-A
- 2BR-B
- Lobby
- Services

CONSTRUCTION CRAFT ARCHITECTS, ENGINEERS & CONSULTANTS FIRST FLOOR, 68-T, SECTOR T, DHA, PHASE-VIII, LHR Phone: E-mail:	PROJECT: REPORTAGE RESIDENCES GULBERG III, LAHORE.	Designed by : AR. KARAMAT SUBHANI Checked by : AR. FAHAD AHMED	COMMENT 	TITLE 10th FLOOR PLAN	DATE 10-04-2026	DRAWN BY: ZOHAIB ALI	SHEET SIZE A3
					SCALE	DWG. No. 8-03	

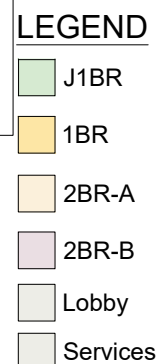

1 BHK (04 UNITS)= 535.14 SFT (506.85 + 28.29 SFT)
 1 BHK (01 UNITS)= 576.14 SFT (503.46 + 72.60 SFT)
 2 BHK TYPE-A (01 UNITS)= 986.71 SFT (907.61 + 79.1 SFT)
 2 BHK TYPE-B (04 UNITS)= 1,160.31 SFT (1041.11 + 113.2 SFT)
 128 SFT OF PARKING WILL BE ADDED IN EACH UNIT AREA

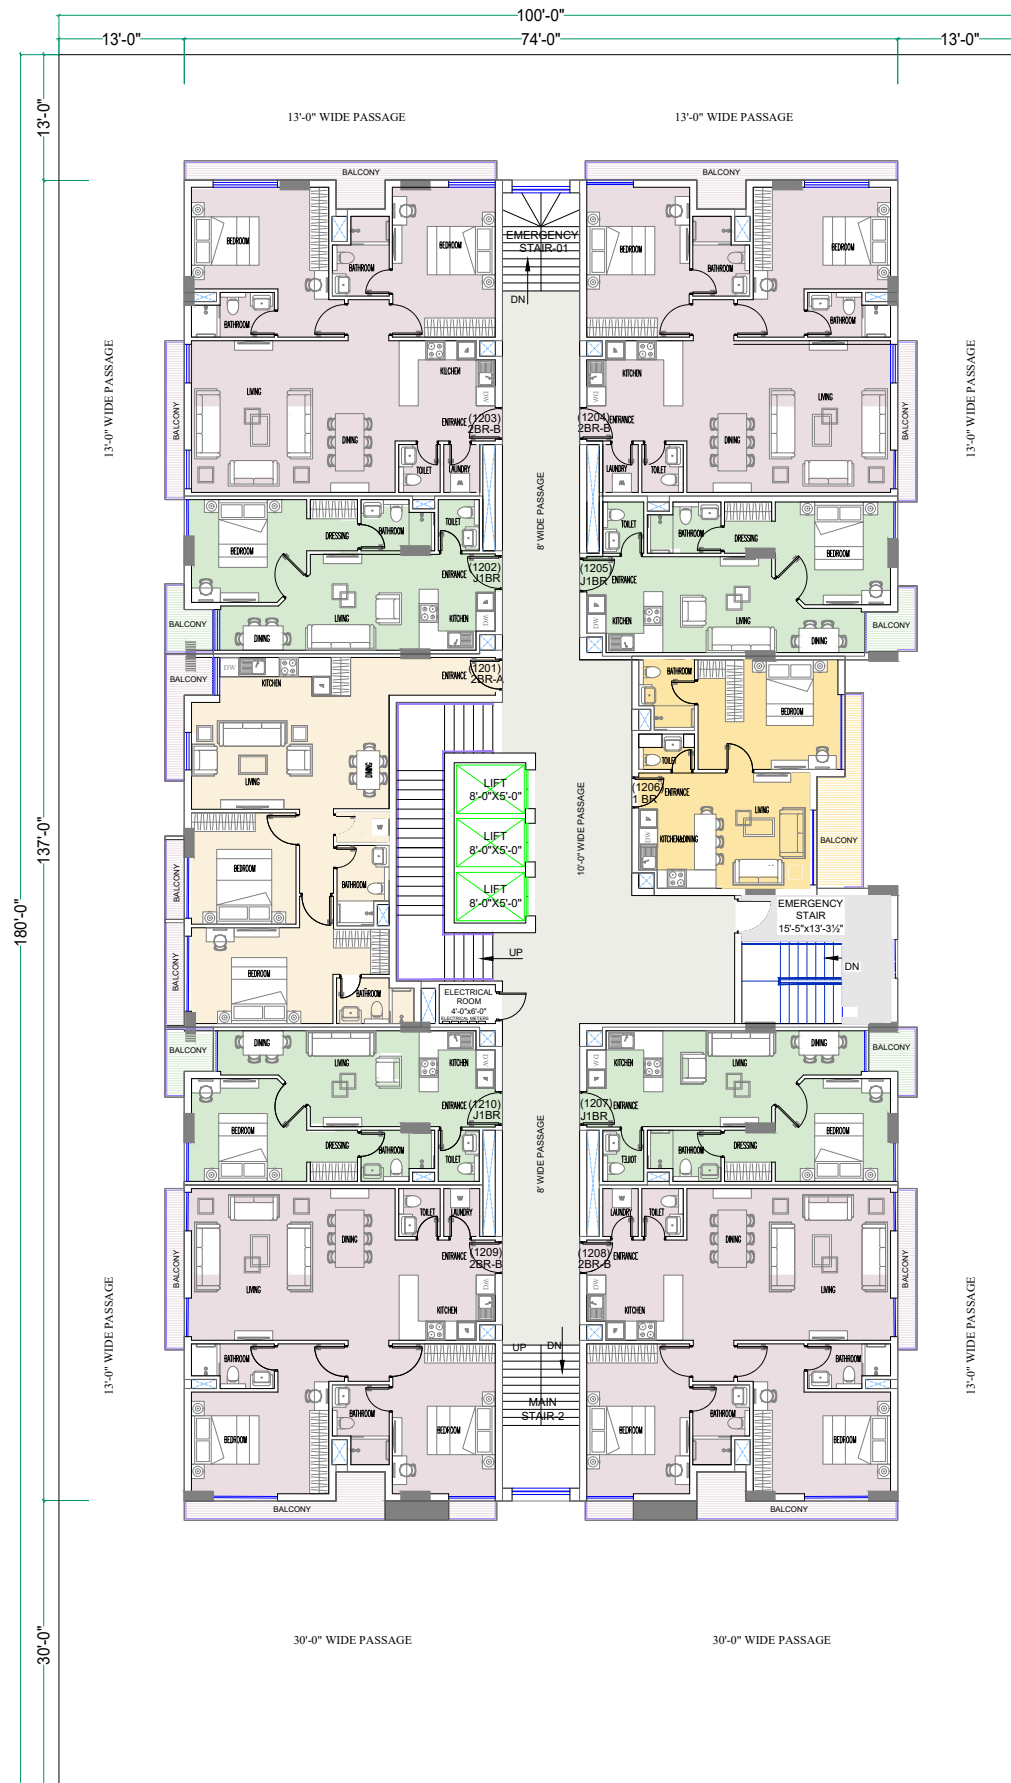


12th FLOOR PLAN

J1 BHK (04 UNITS)= 535.14 SFT (506.85 + 28.29 SFT)
 1 BHK (01 UNITS)= 576.14 SFT (503.46 + 72.60 SFT)
 2 BHK TYPE-A (01 UNITS)= 986.71 SFT (907.61 + 79.1 SFT)
 2 BHK TYPE-B (04 UNITS)= 1,160.31 SFT (1041.11 + 119.2 SFT)
 128 SFT OF PARKING WILL BE ADDED IN EACH UNIT AREA

LEGEND

- J1BR
- 1BR
- 2BR-A
- 2BR-B
- Lobby
- Services

CONSTRUCTION CRAFT ARCHITECTS, ENGINEERS & CONSULTANTS FIRST FLOOR, 68-T, SECTOR T, DHA, PHASE-VIII, LHR Phone: E-mail:	PROJECT: REPORTAGE RESIDENCES GULBERG III, LAHORE.	Designed by : AR. KARAMAT SUBHANI Checked by : AR. FAHAD AHMED	COMMENT 	TITLE 12th FLOOR PLAN	
				DATE: 10-04-2026 SCALE:	DRAWN BY: ZOHAB ALI DWG. No. 8-03 SHEET SIZE: A3

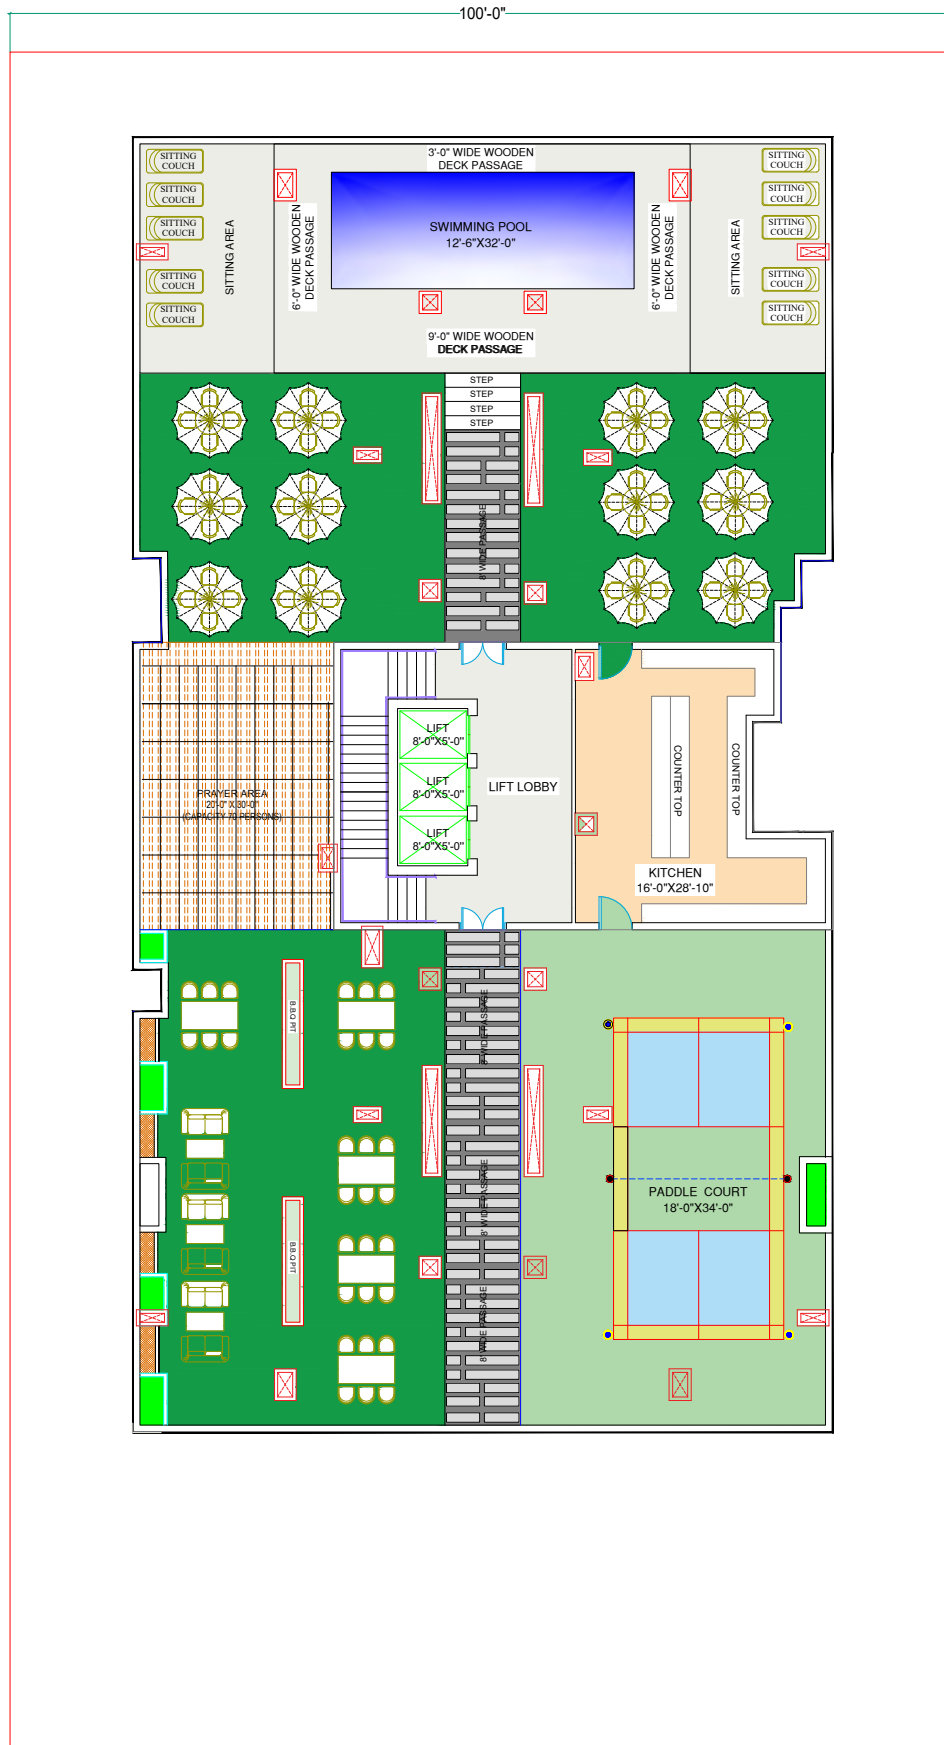


TOP FLOOR PLAN

PADDLE COURT, BBQ AREA, SWIMMING POOL,
PRAYER AREA & OPEN RESTAURANT

LEGEND

- SWIMMING POOL
- OPEN SITTING AREA
- PADDLE COURT
- WALKWAY
- PRAYER AREA
- KITCHEN
- SERVICES AREA


CONSTRUCTION CRAFT ARCHITECTS, ENGINEERS & CONSULTANTS FIRST FLOOR, 68-T, SECTOR T, DHA, PHASE-VIII, LHR Phone: E-mail:	PROJECT: REPORTAGE RESIDENCES GULBERG III, LAHORE.	Designed by : AR. KARAMAT SUBHANI Checked by : AR. FAHAD AHMED	COMMENT	TITLE TOP FLOOR PLAN DATE: 10-04-2026 SCALE: 1:100 DRAWN BY: ZOHAB ALI DWG. No. R-04 SHEET SIZE A3
--	---	--	----------------	--

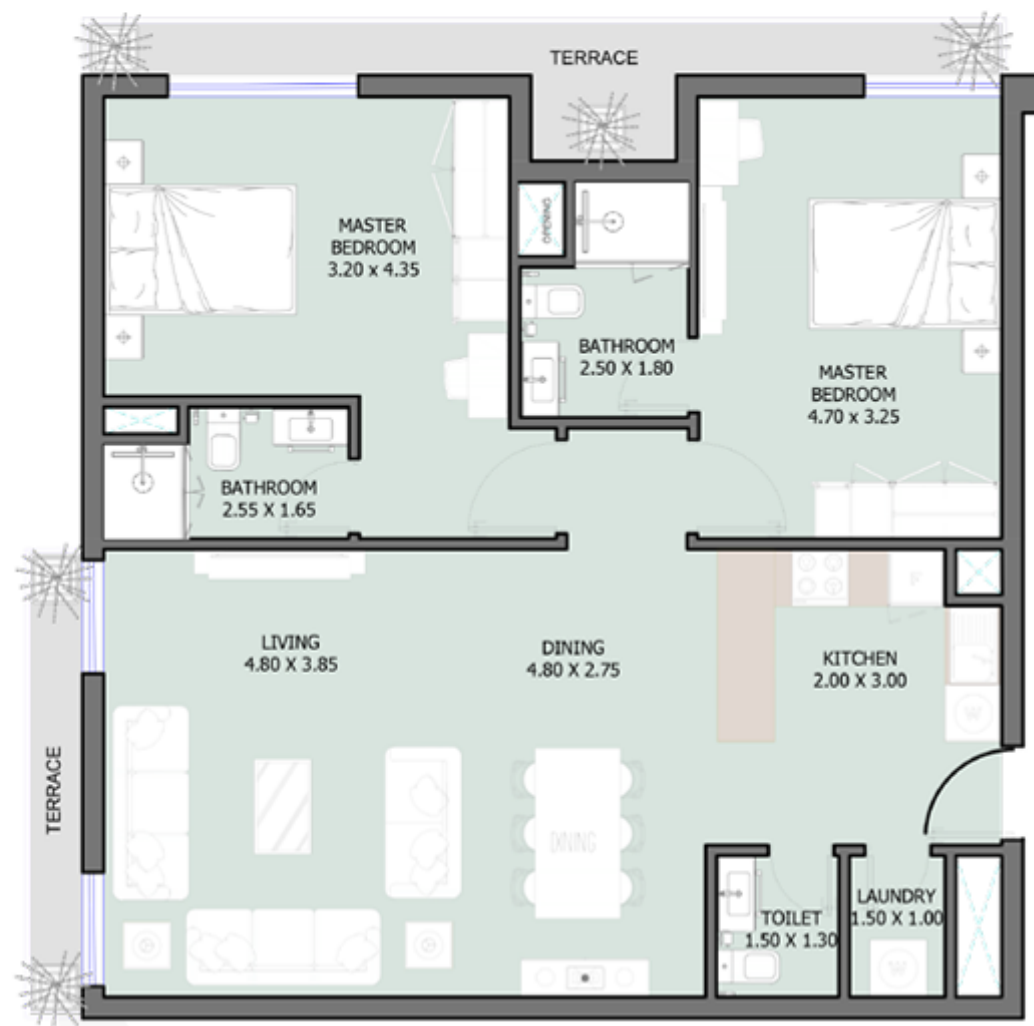

2BR

TYPE B (Dedicated Parking Area)


Internal Area	1,041 sq.ft
Outdoor Area	113.22 sq.ft
Total Area	1,154.22 sq.ft

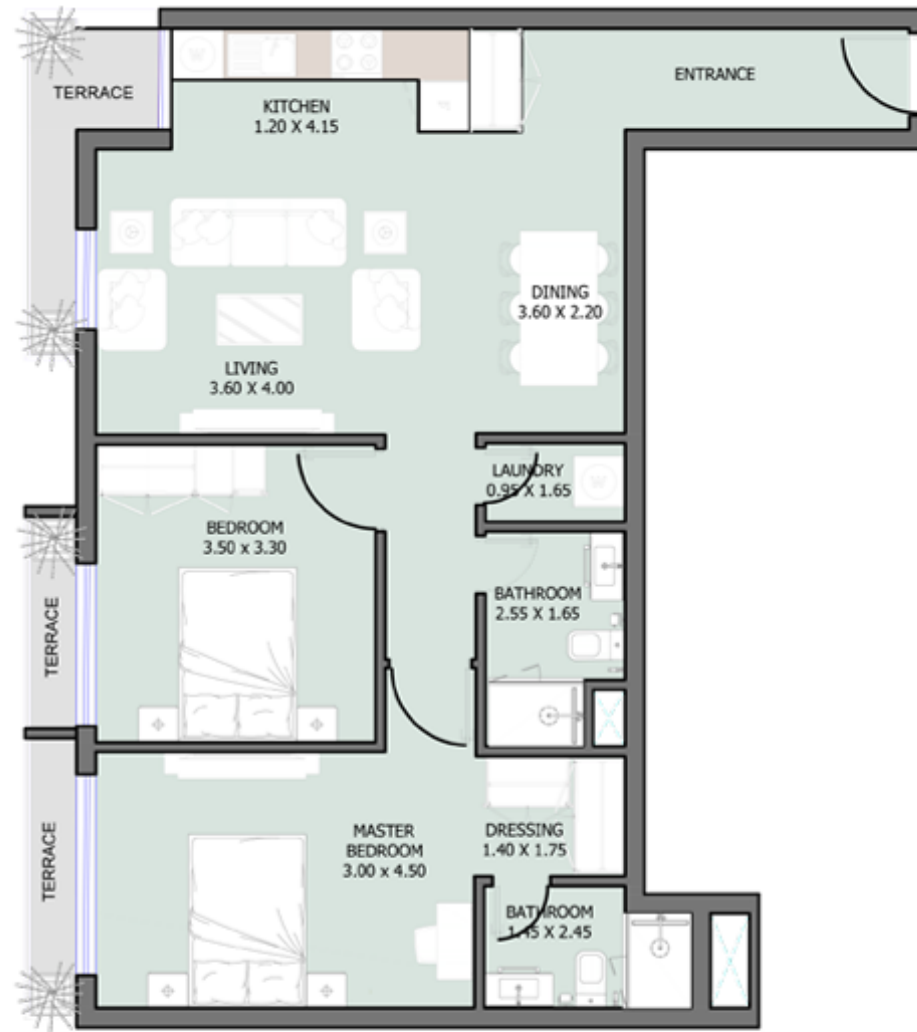

2BR

TYPE A (Dedicated Parking Area)


Internal Area	907.54 sq.ft
Outdoor Area	79.11 sq.ft
Total Area	986.65 sq.ft

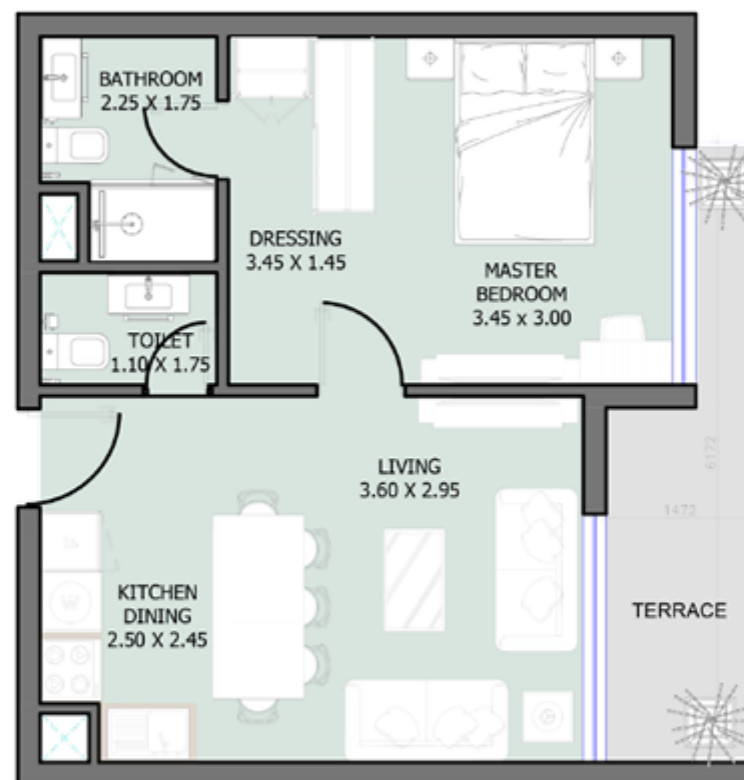

1BR

TYPE B (Dedicated Parking Area)

Internal Area	503.39 sq.ft
Outdoor Area	72.54 sq.ft
Total Area	575.93 sq.ft

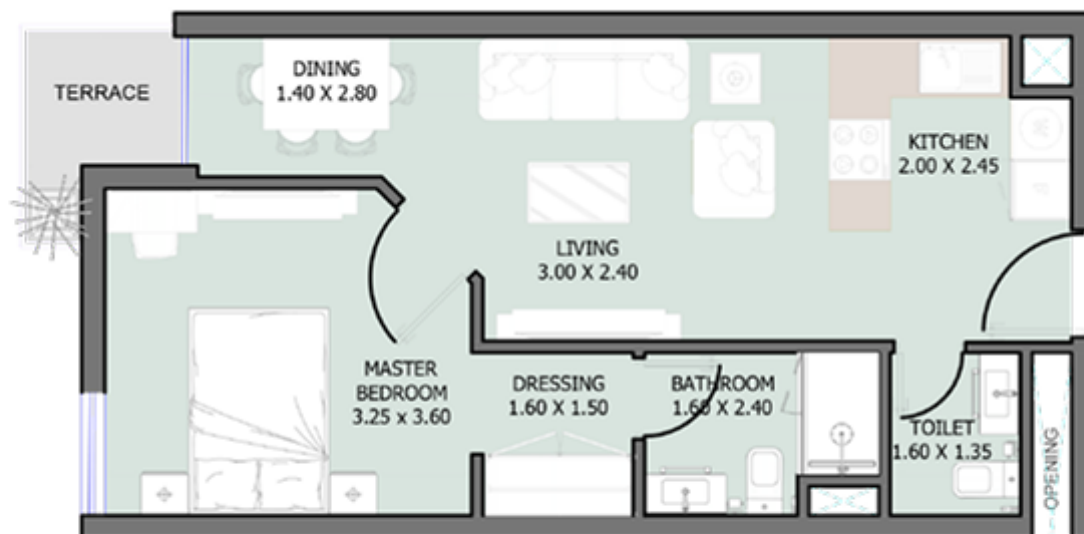

J1BR

TYPE A

Internal Area	506.83 sq.ft
Outdoor Area	28.30 sq.ft
Total Area	535.13 sq.ft