




تصميم الوحدات
Unit Types

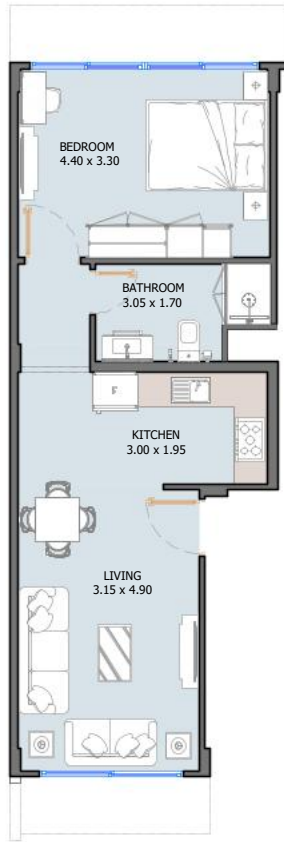

1 Bedroom Apartment

Internal Area	50.30 sq.m
Outdoor Area.....	10.50 to 15.00 sq.m
Total Area.....	60.80 to 65.30 sq.m

One Bedroom Apartment

All drawings and dimensions are approximate. Drawings are not to scale and are subject to change without notice. The developer reserves the right to make revisions. The units are measured at typical floors in the building and columns may vary in size depending on the floor level. The furnishing and accessories shown are for representation only. The availability, length and width of the balcony varies depending on which floor and which orientation the unit is located within the building. There will be slight differences in the internal areas between the same unit types depending on the shaft sizes that go through the units.



1ST FLOOR



ROOF FLOOR


Two Bedroom Duplex

Internal Area	90.00 sq.m
Outdoor Area.....	30.00 sq.m
Total Area.....	120.00 sq.m

All drawings and dimensions are approximate. Drawings are not to scale and are subject to change without notice. The developer reserves the right to make revisions. The units are measured at typical floors in the building and columns may vary in size depending on the floor level. The furnishing and accessories shown are for representation only. The availability, length and width of the balcony varies depending on which floor and which orientation the unit is located within the building. There will be slight differences in the internal areas between the same unit types depending on the shaft sizes that go through the units.

Floor Plan

Basement

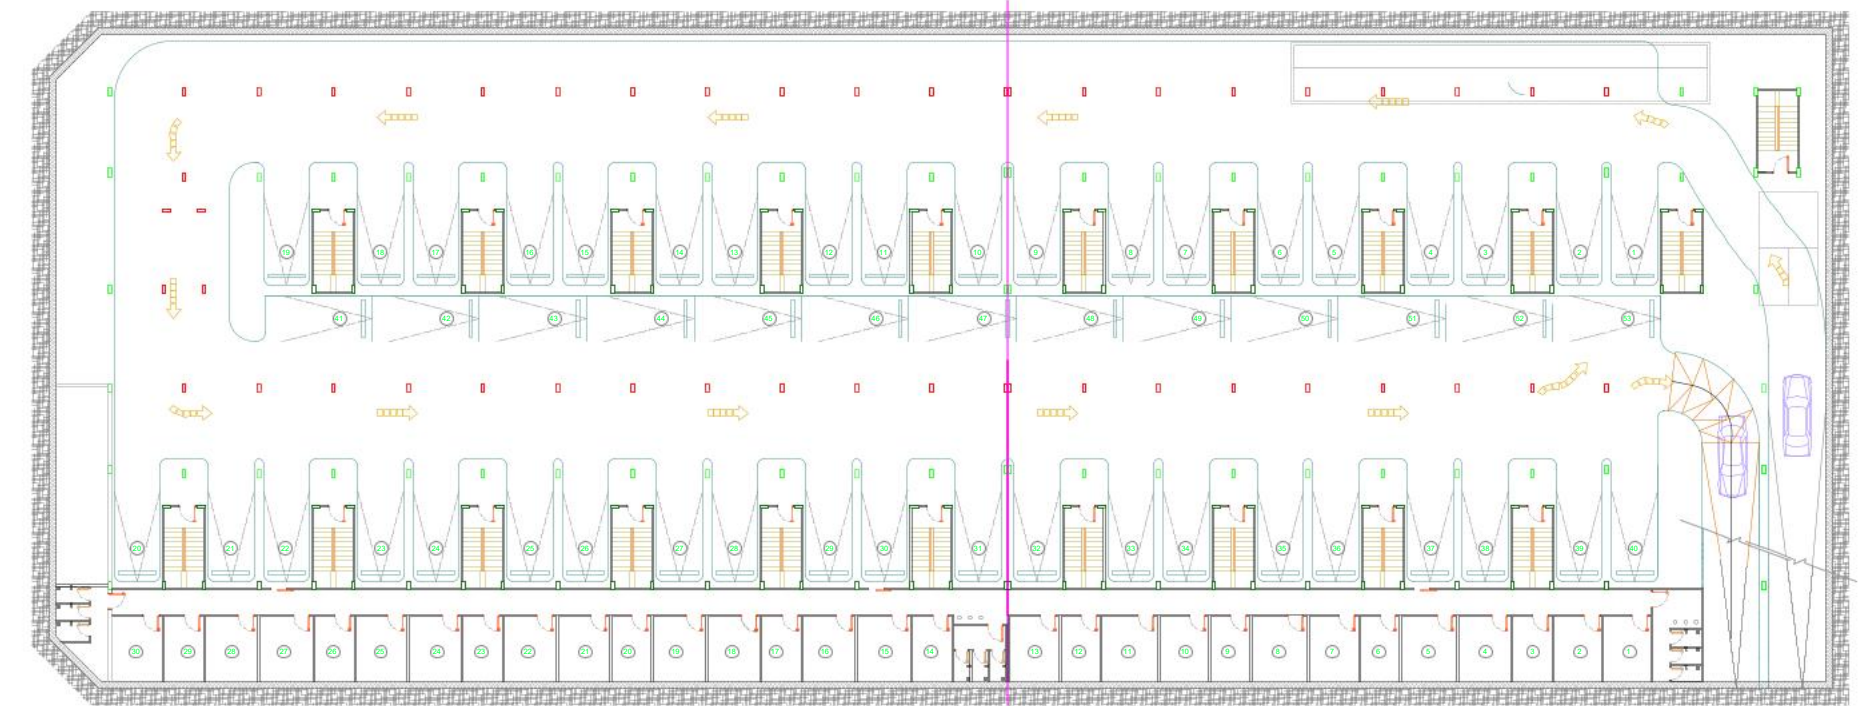

Floor Plan


Ground Floor
One Bedroom Apartment



Floor Plan

First Floor

Two Bedroom Duplex

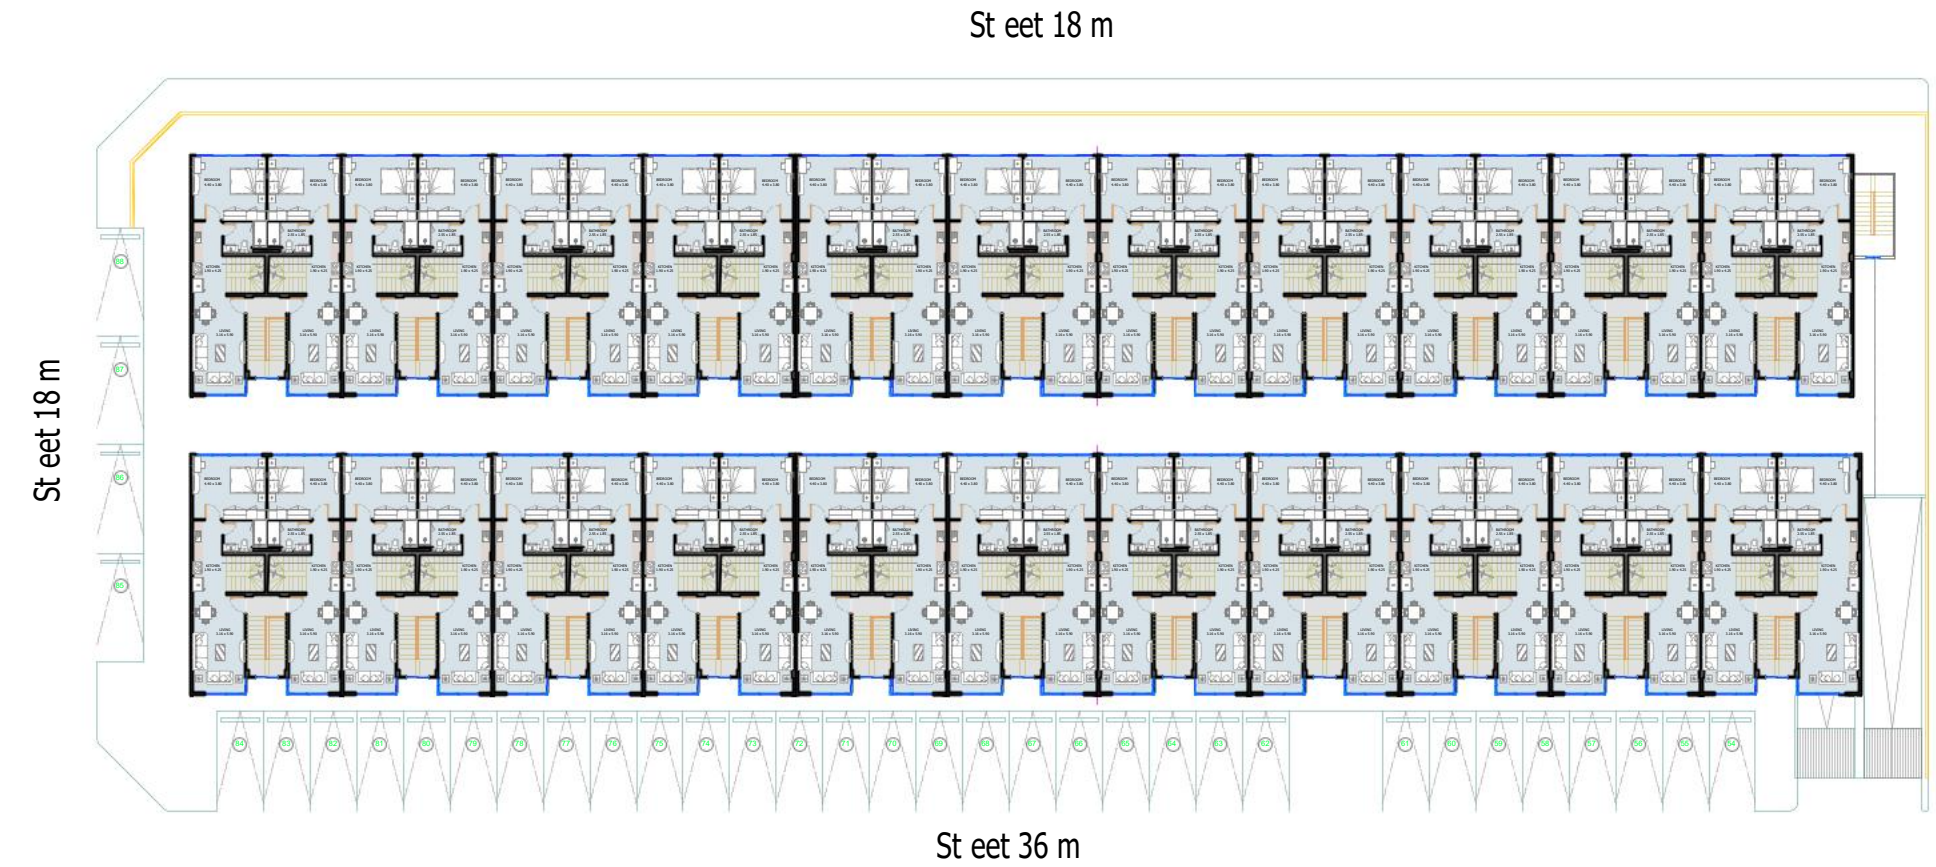

Floor Plan

Roof Floor

