



Reportage Towers.

ETHIOPIA

FLOORPLAN

MASTER PLAN




STUDIO



1BR J



2BR

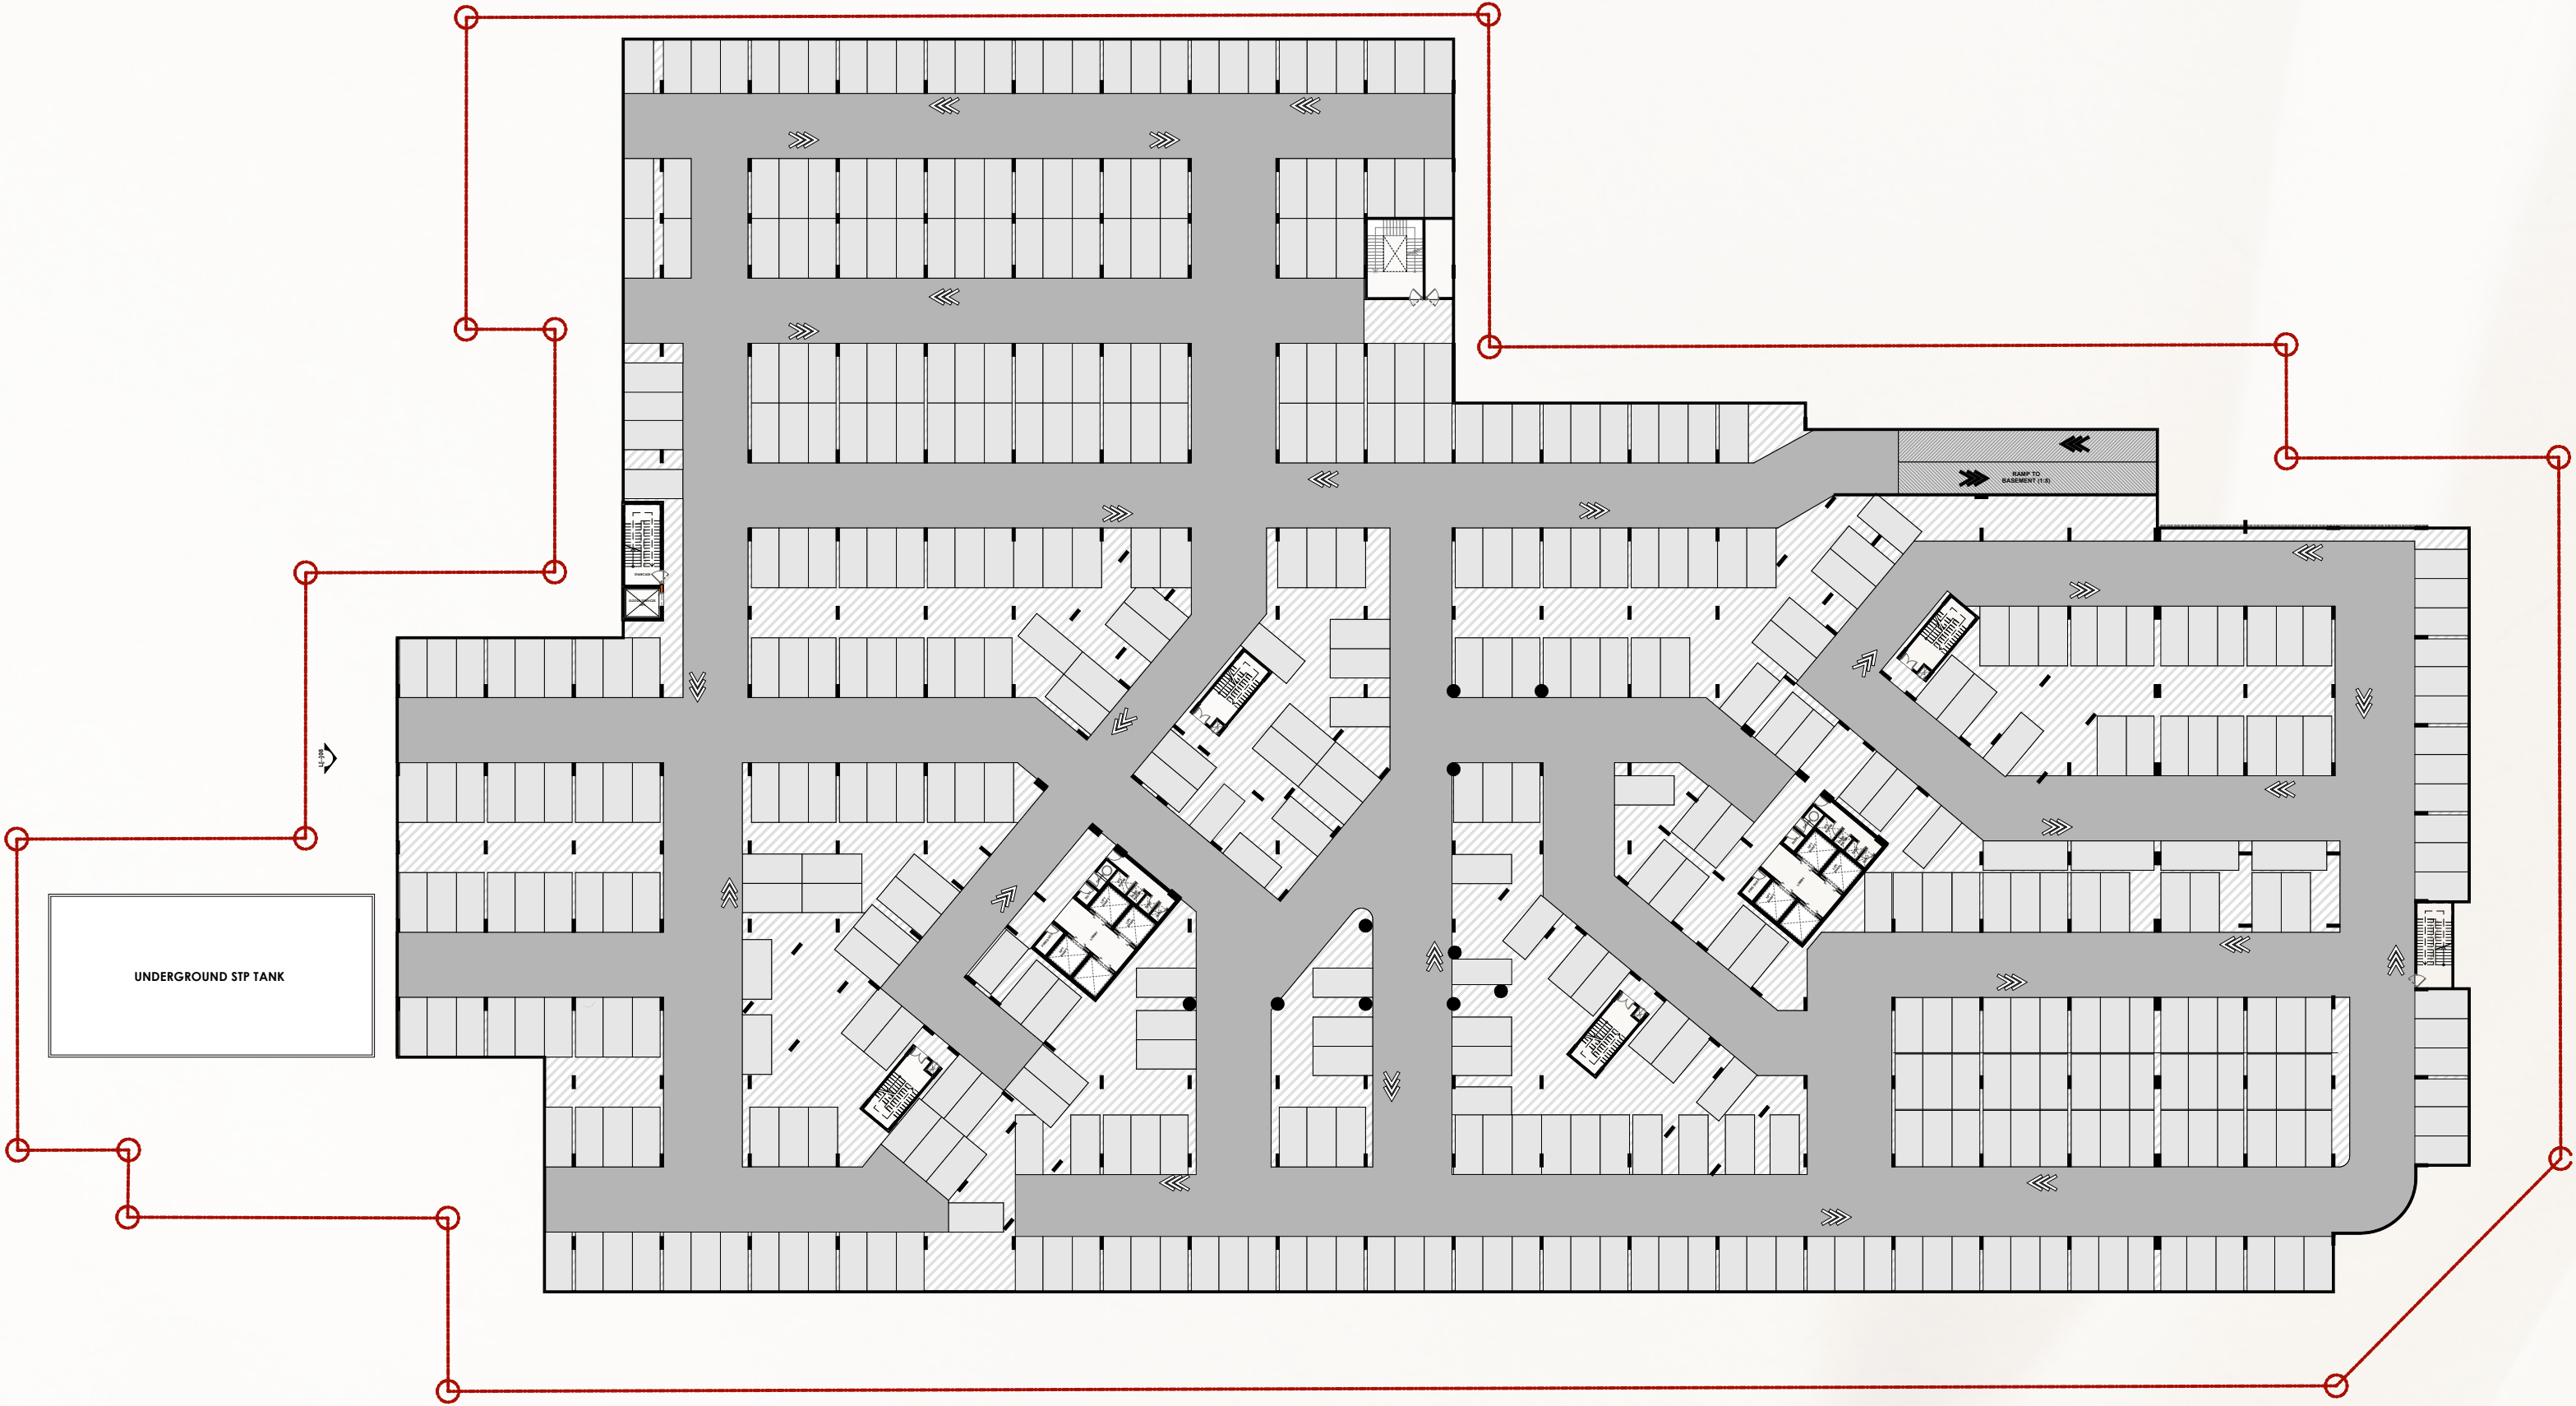


Basement 01 Parking Space

Parking Slots: 482




STUDIO

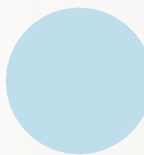

1BR J



2BR

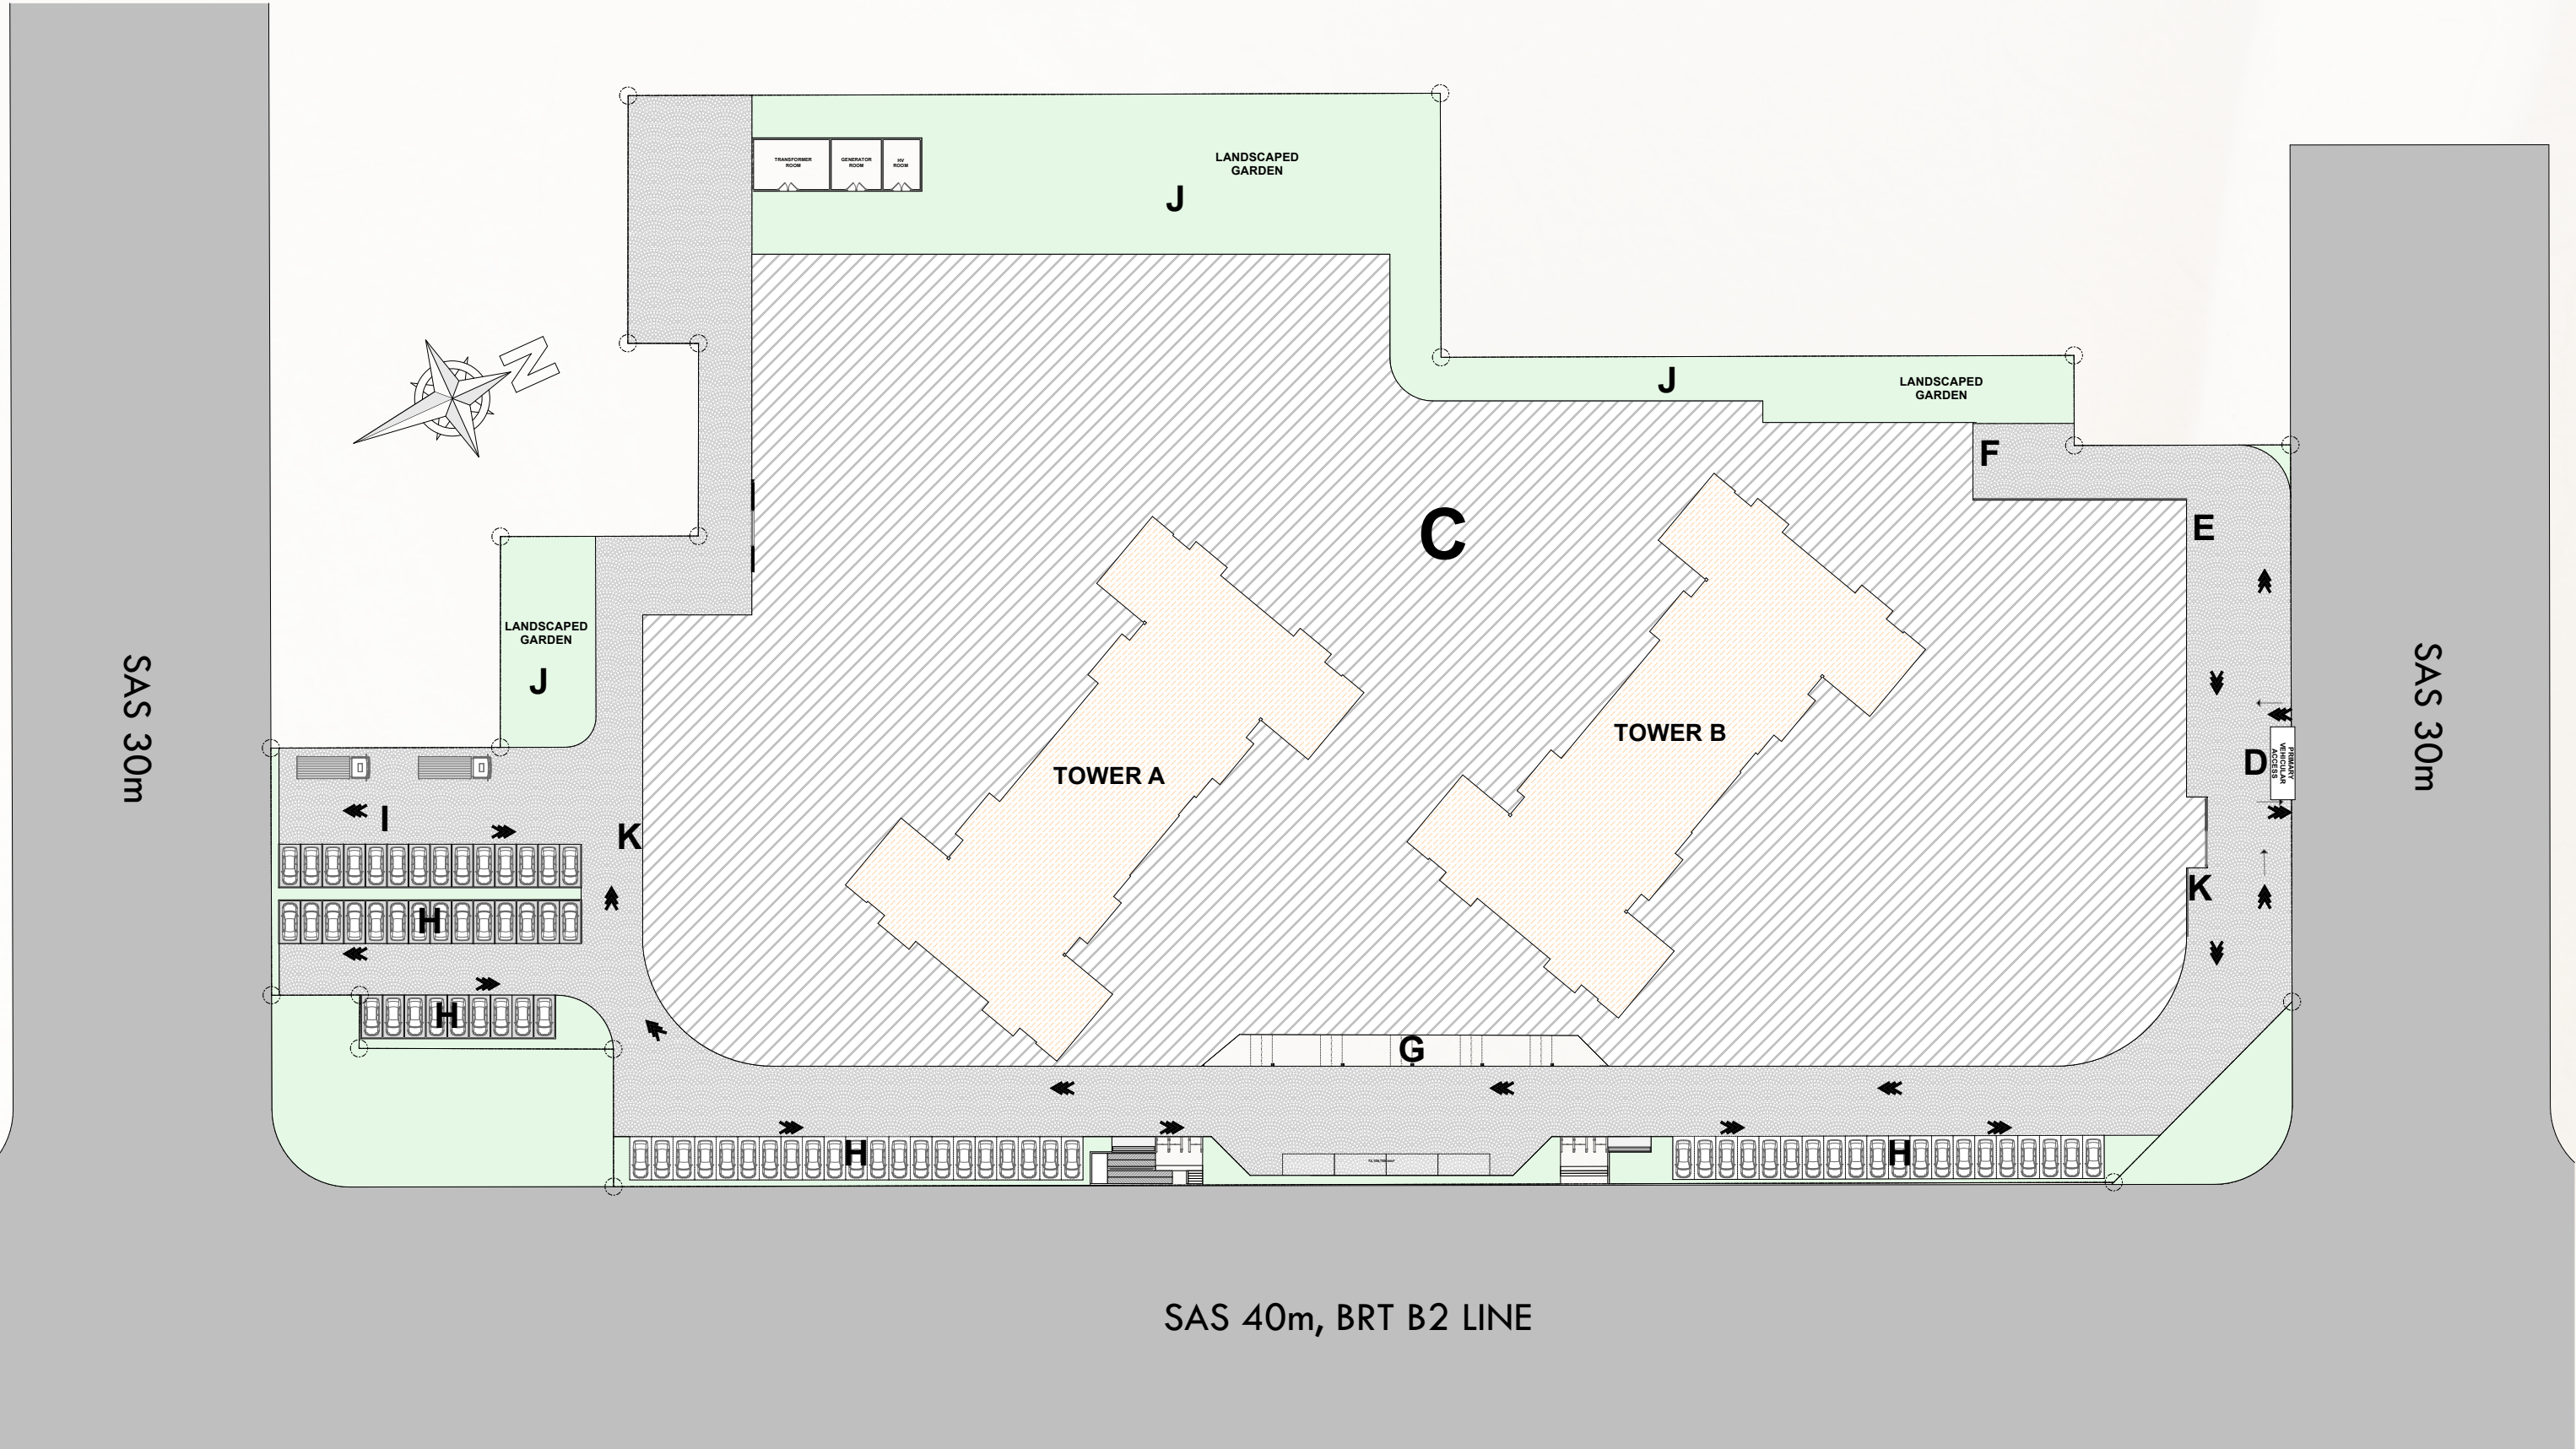

Site Plan

Parking Slots: 78




Ground Floor

Parking Slots: 78



STUDIO

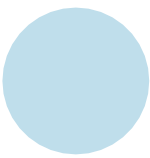

1BR J



2BR



First floor / Commercial space

Parking Slots: 163




STUDIO



1BR J




2BR

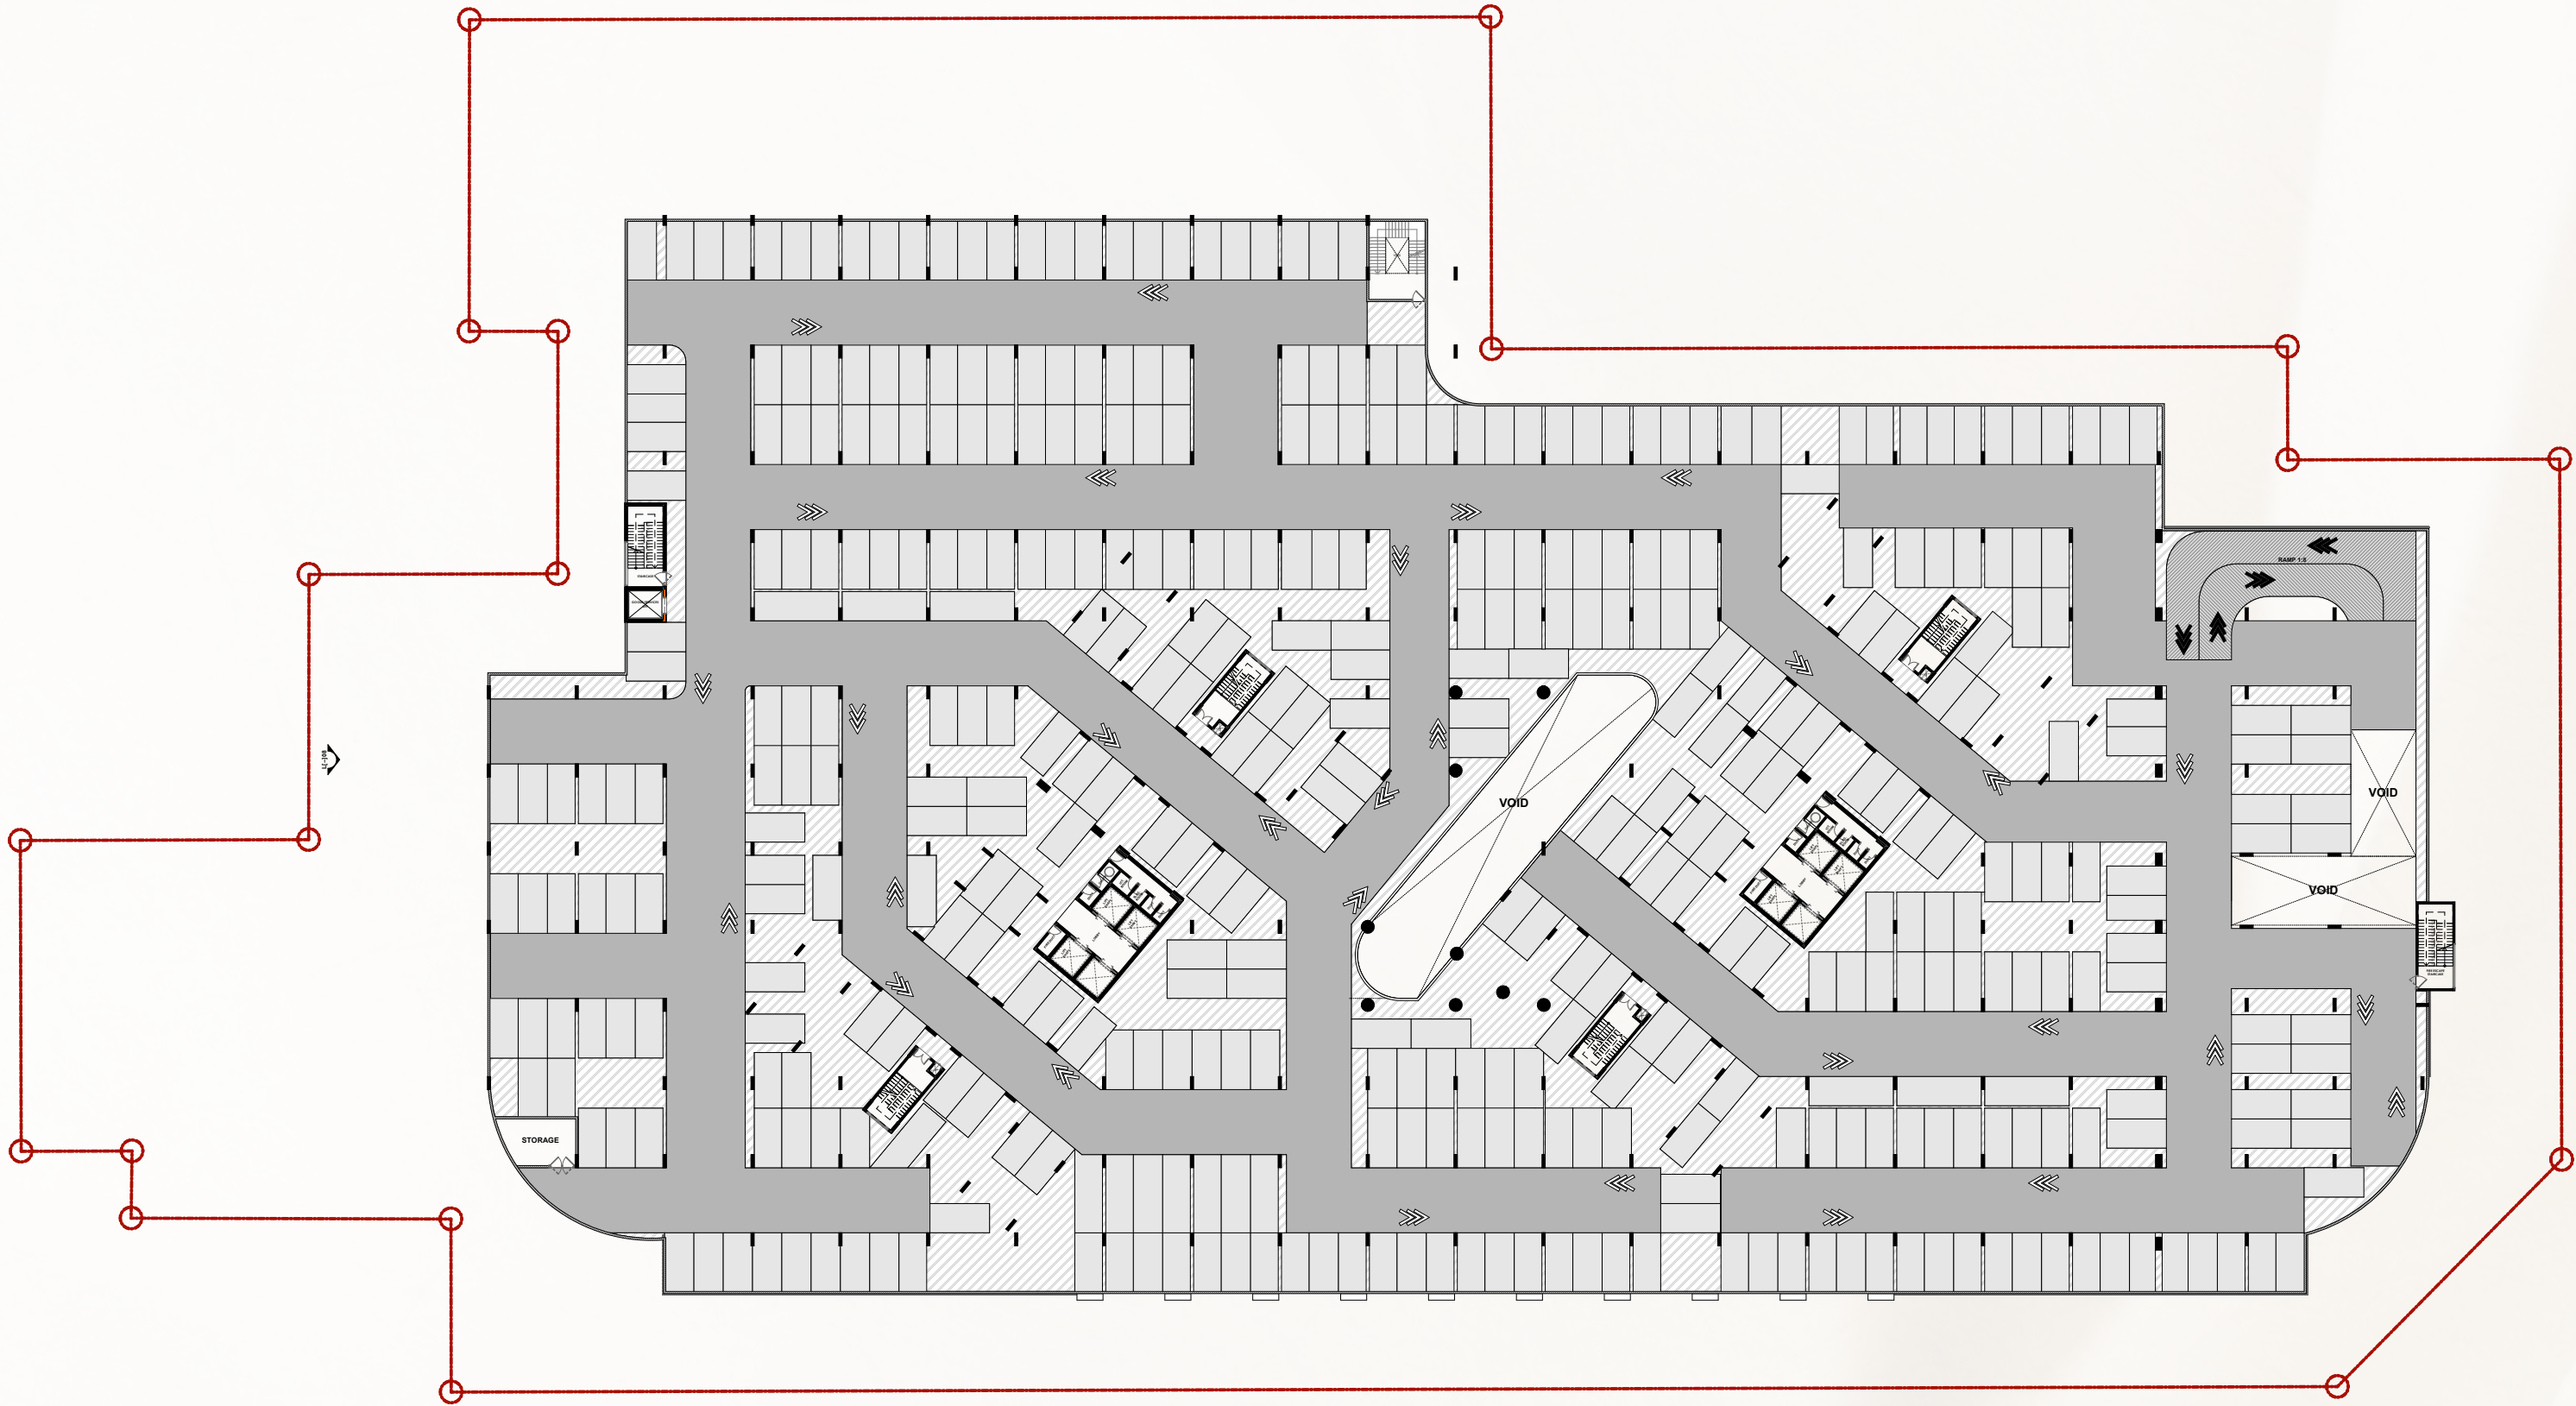

Podium Parking Space

Parking Slots: 412

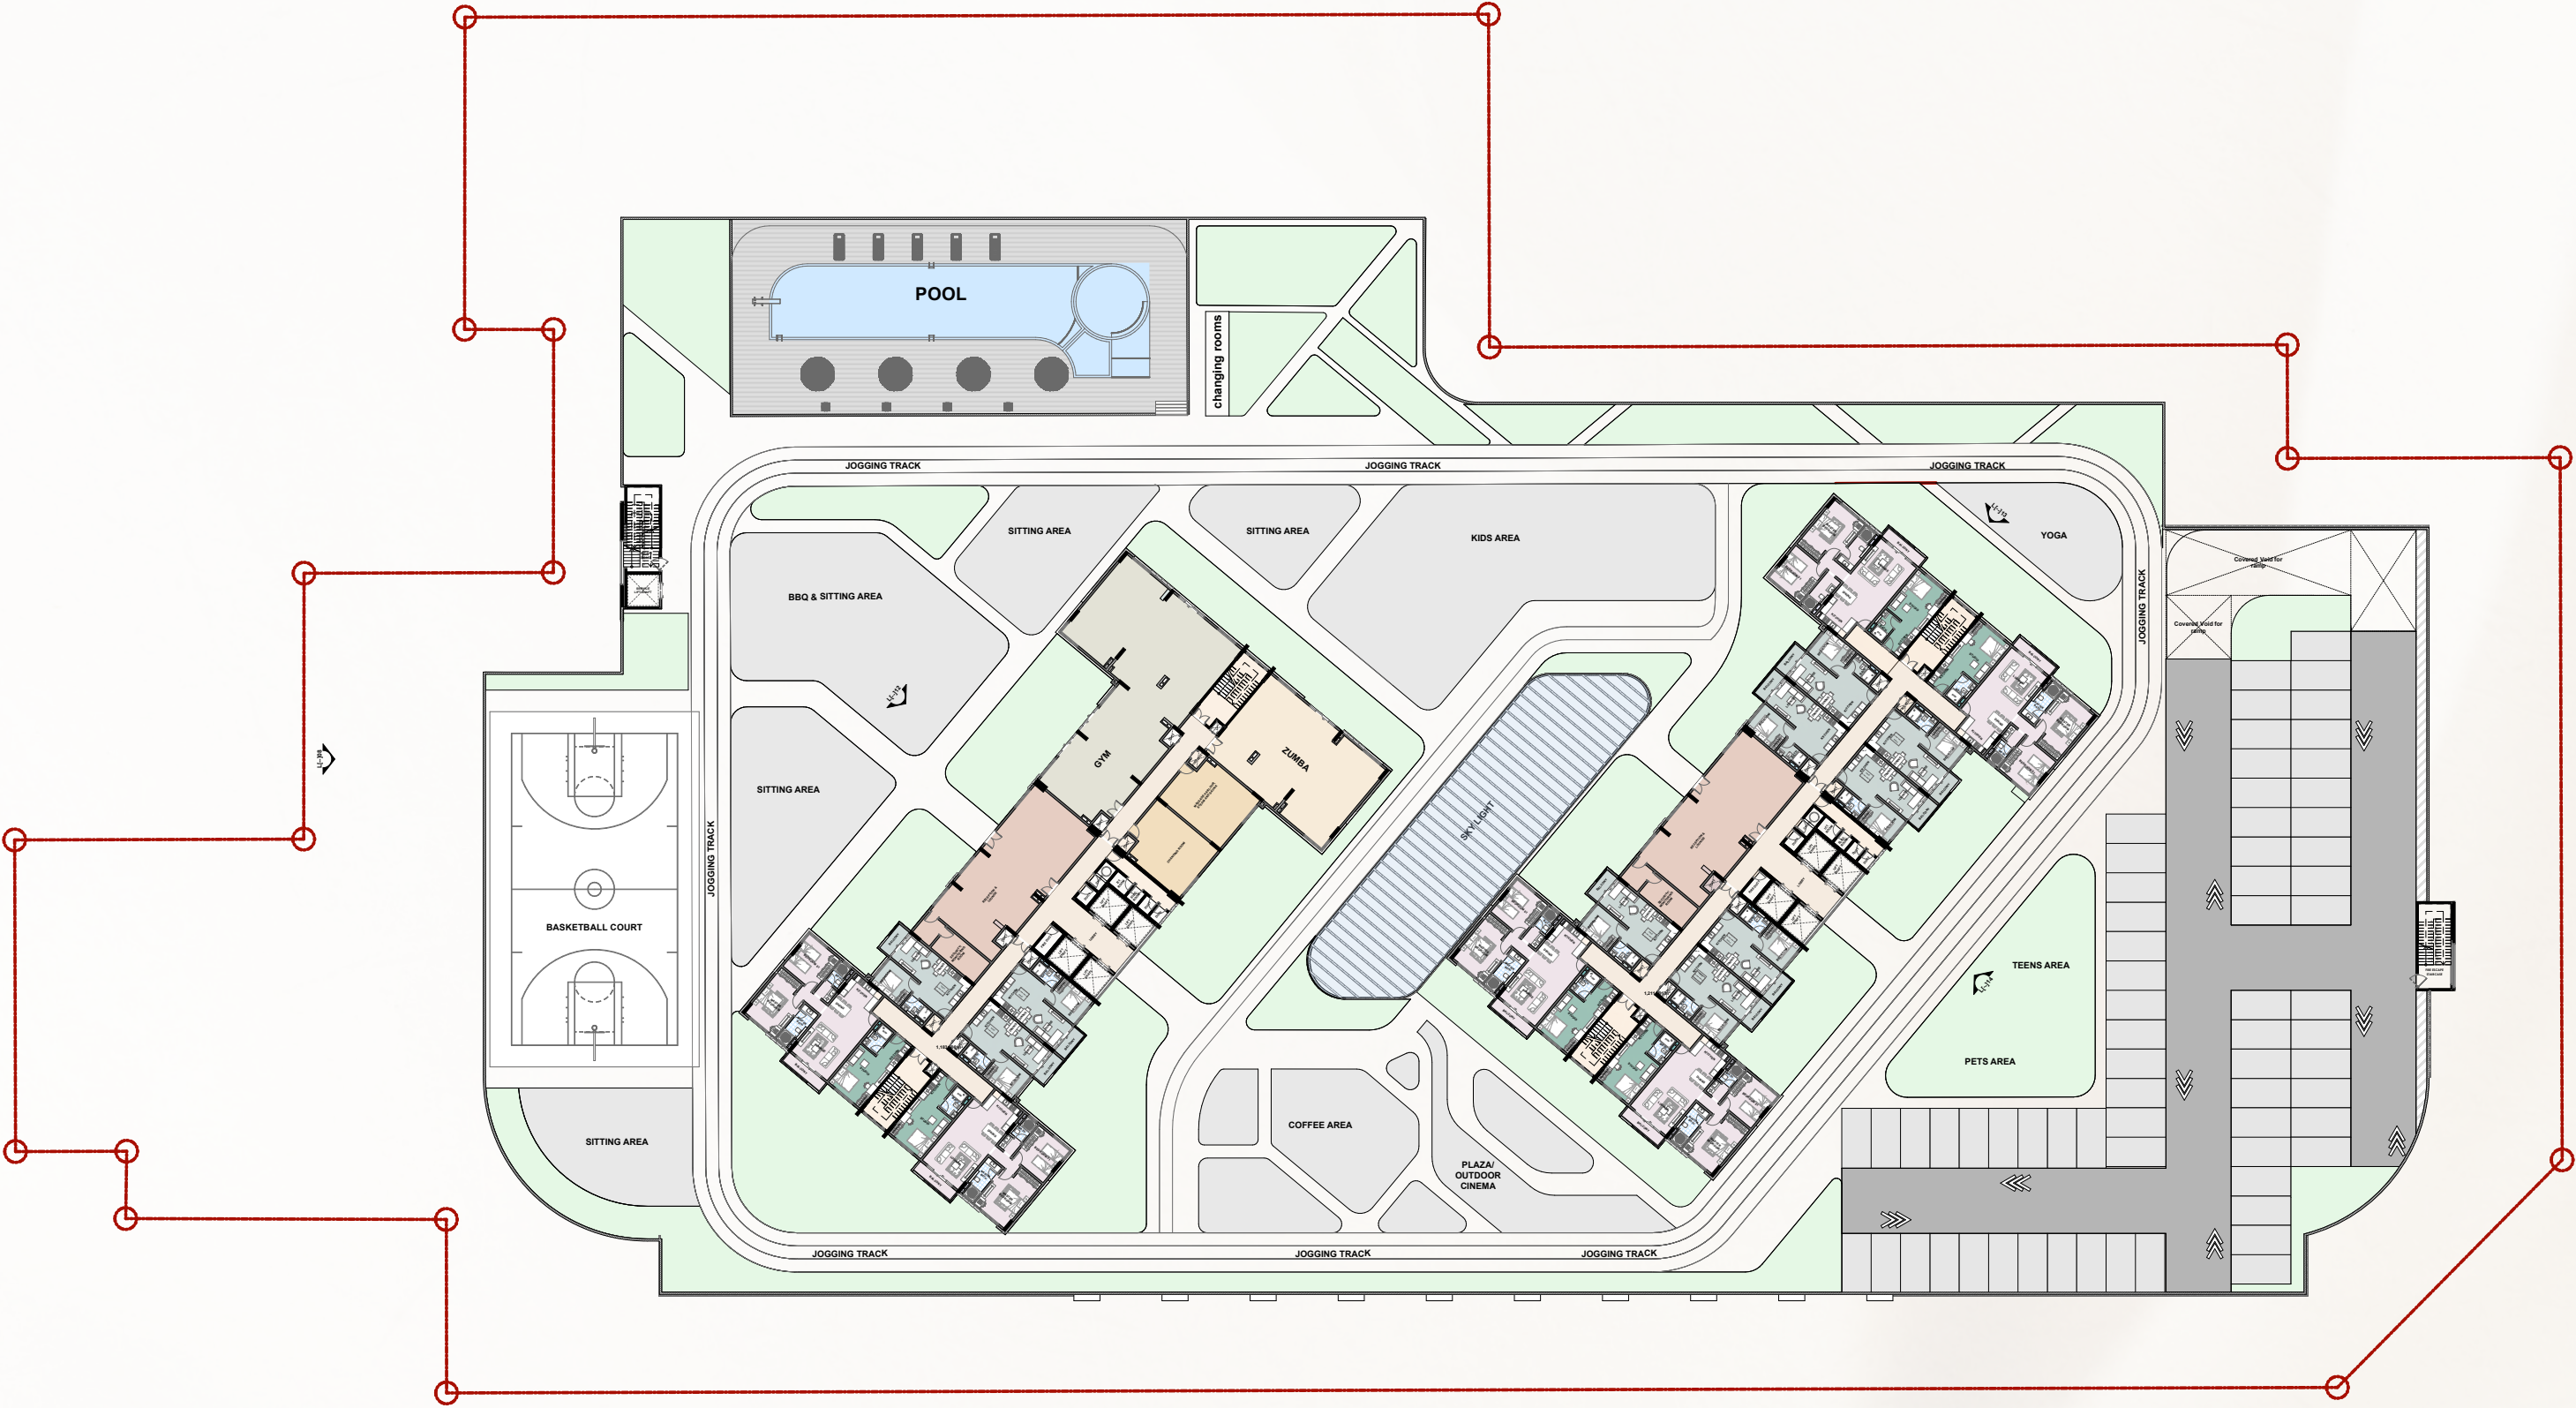

Third Floor (3rd)

Parking Slots: 67




STUDIO



1BR J



2BR

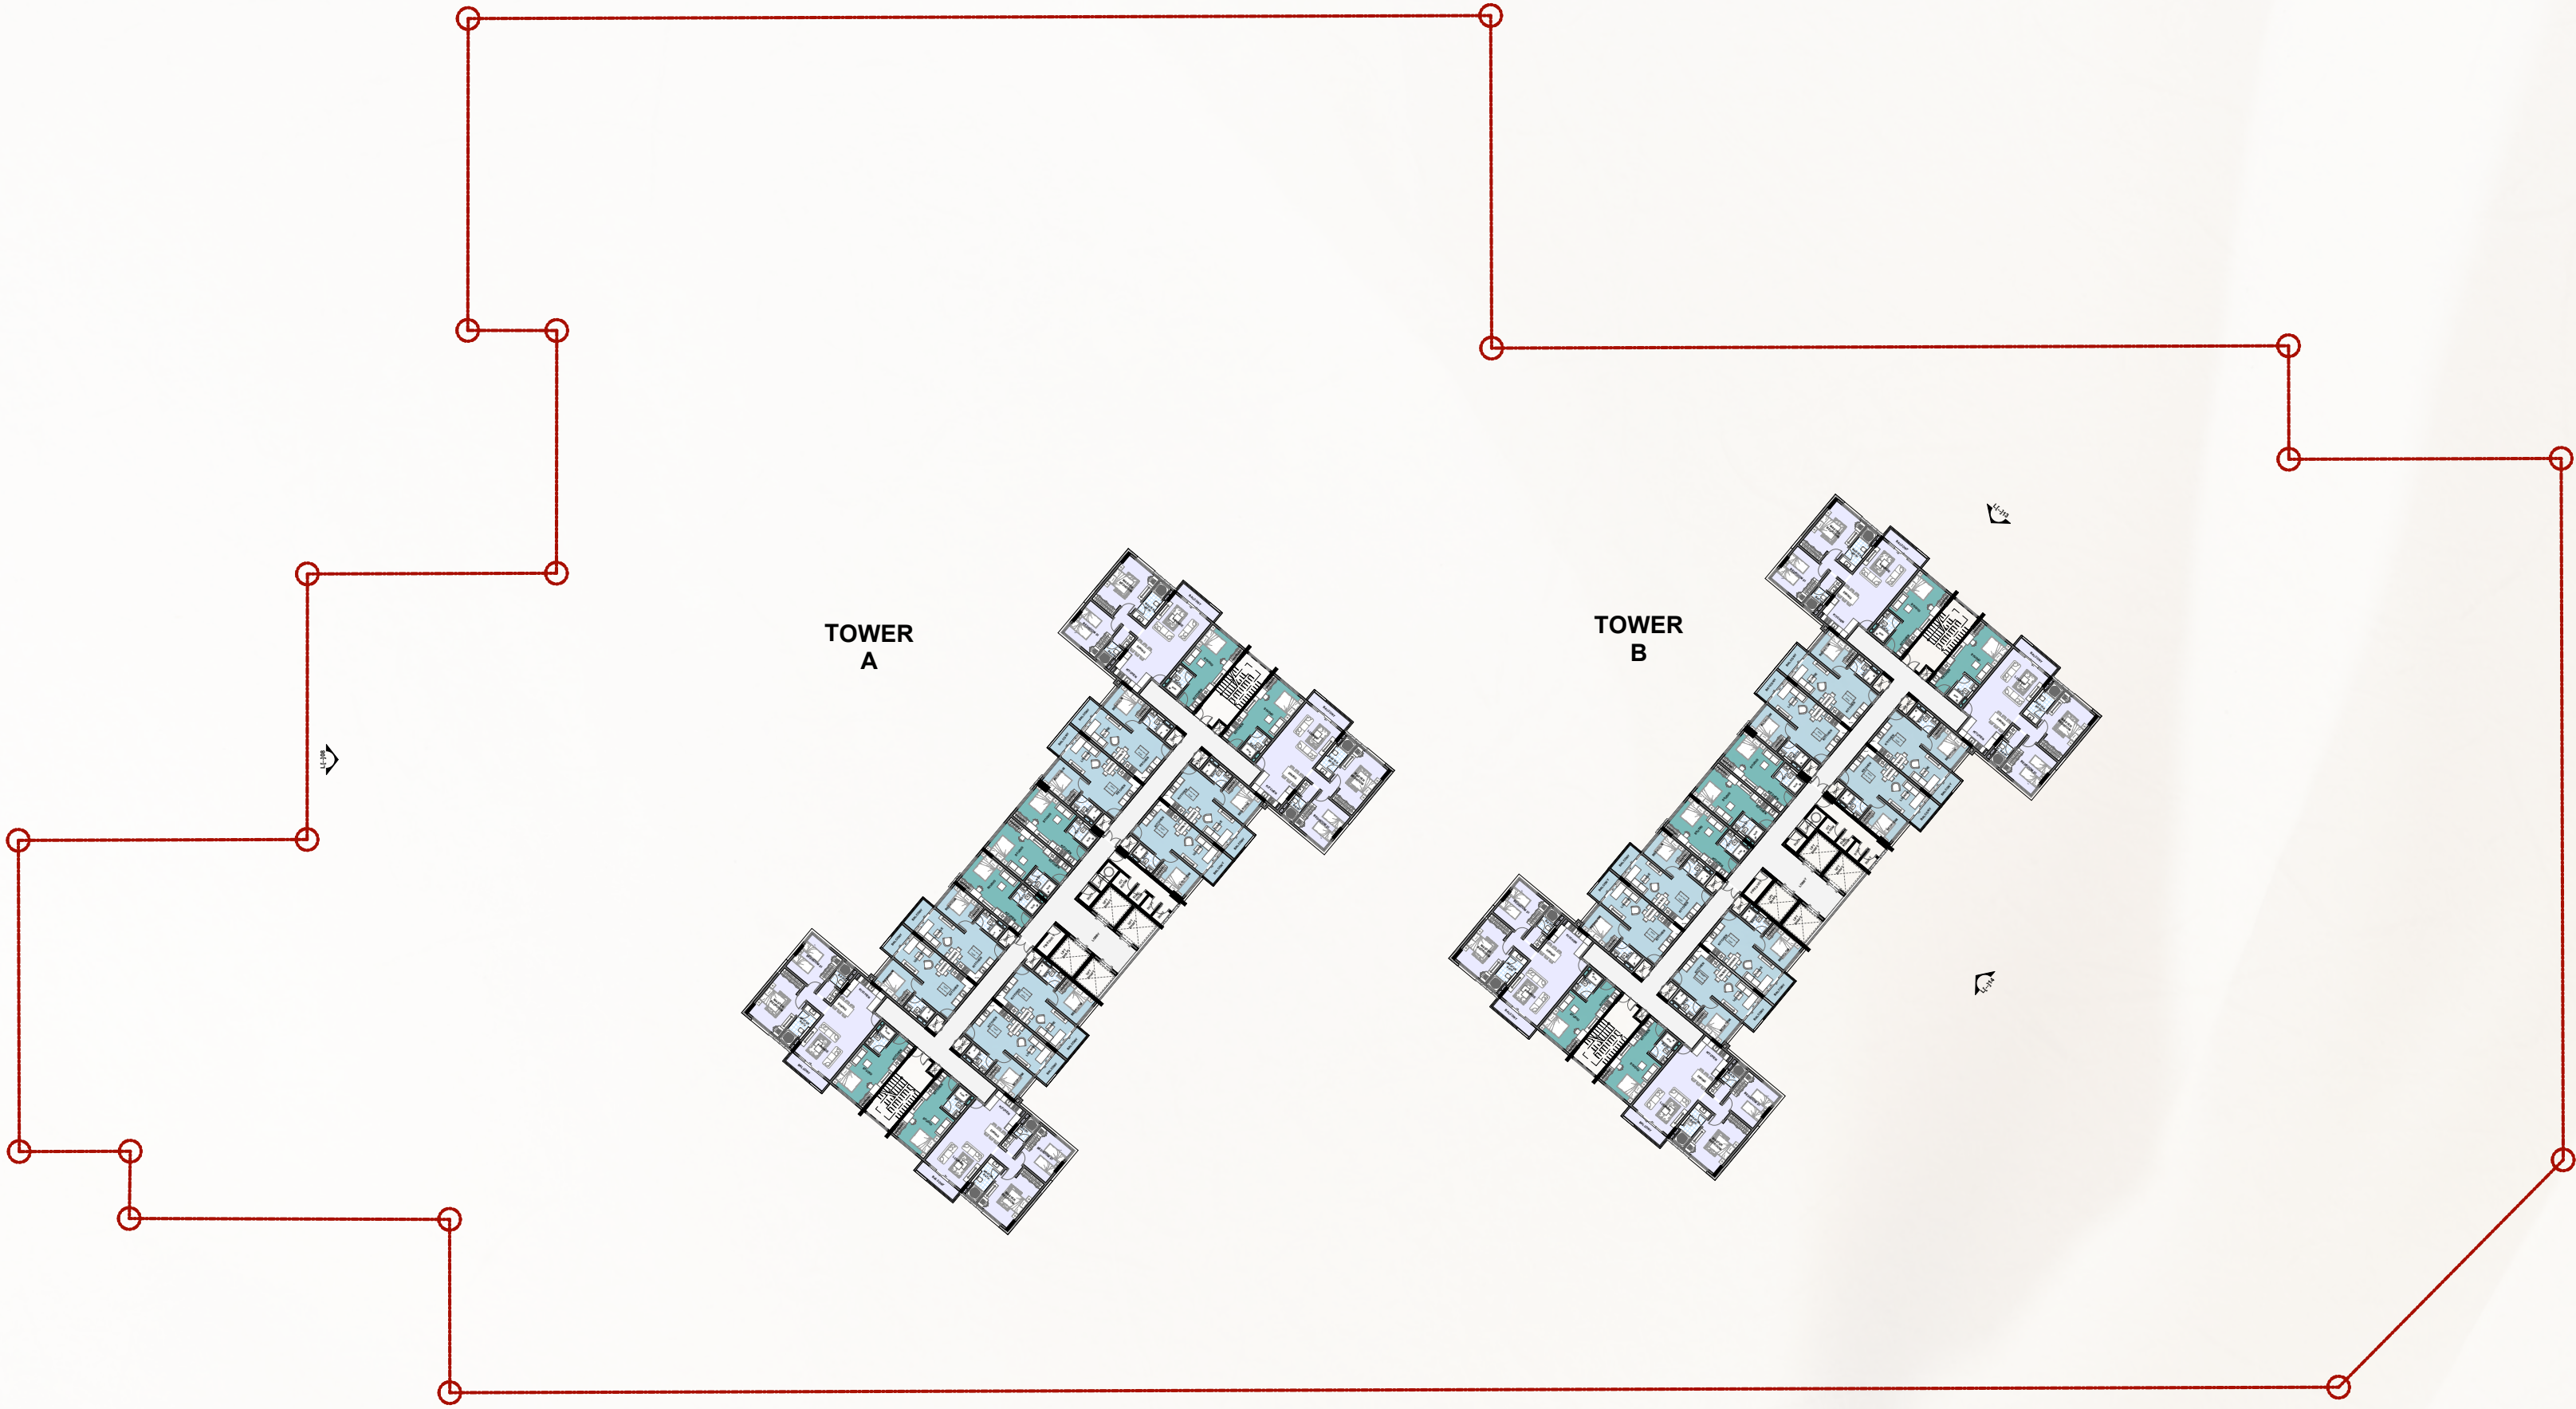

Typical Apartment Floor



Typical Apartment Block

Parking Slots: 450




STUDIO



1BR J



2BR

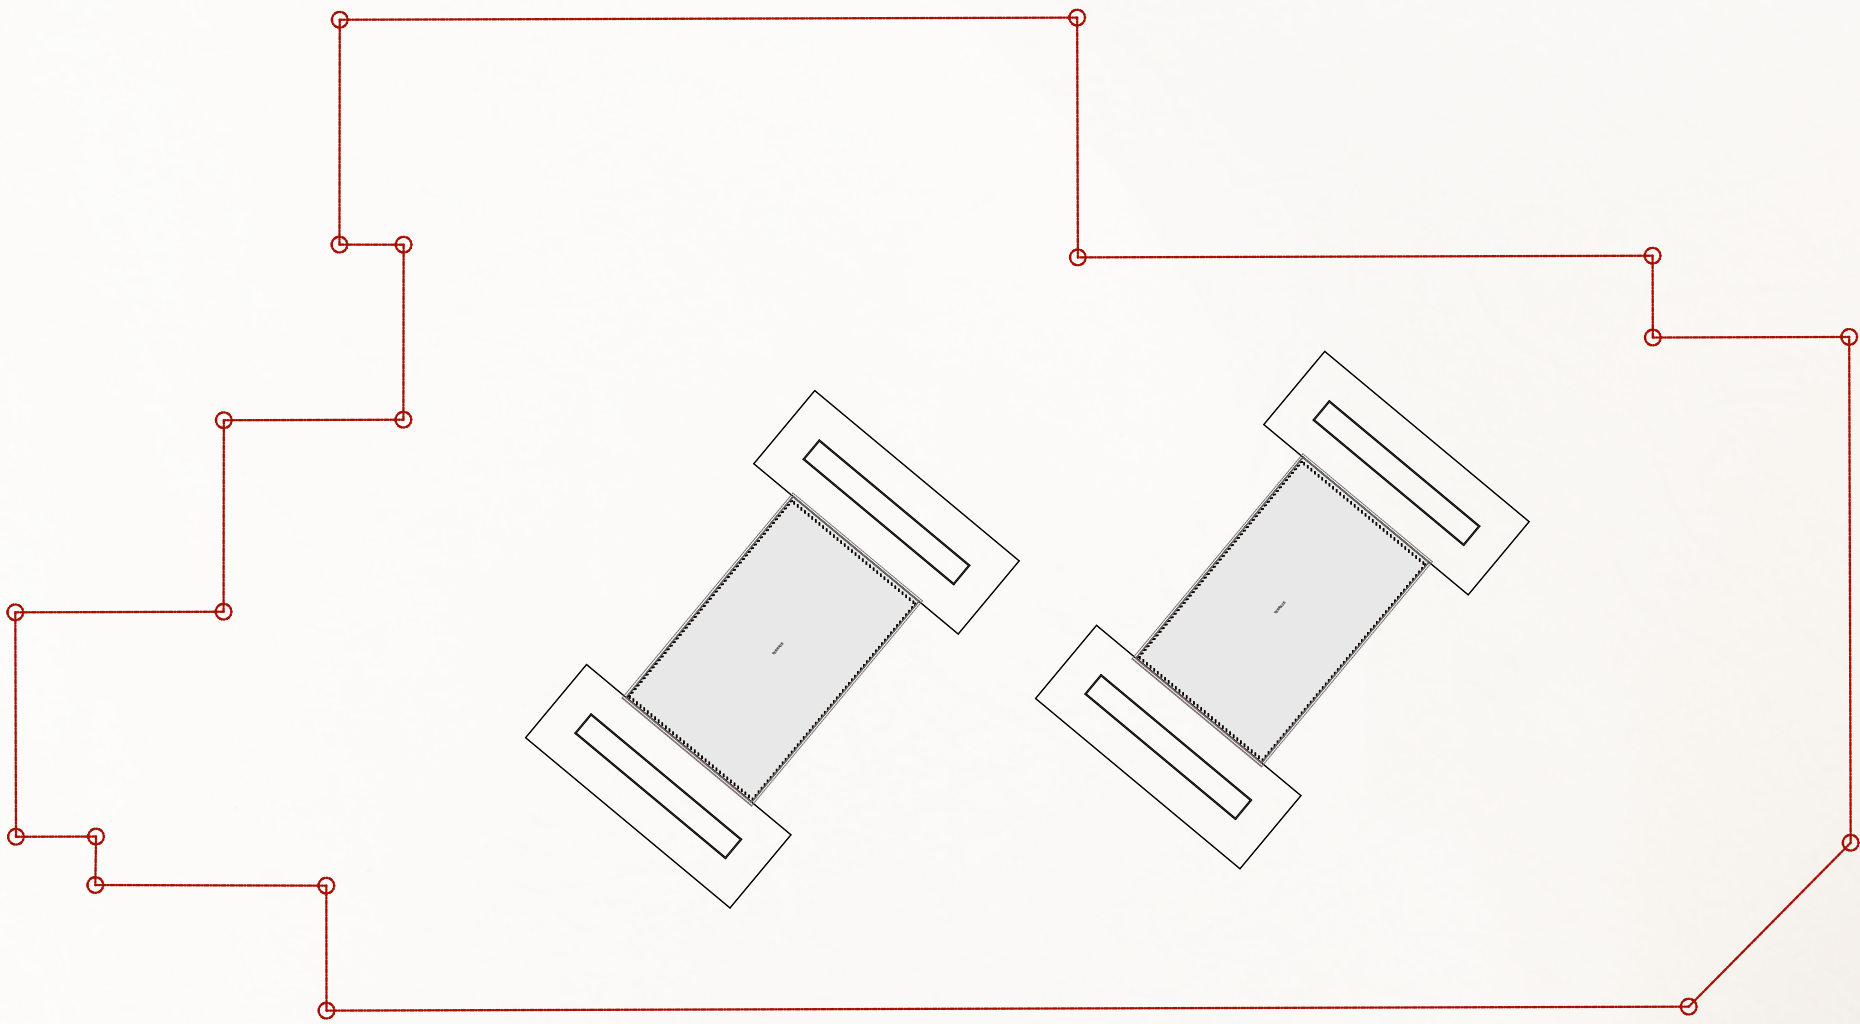

L1-306 TERRACE FLOOR PLAN
Scale: 1:100

UNIT TYPES




STUDIO



1BR J



2BR

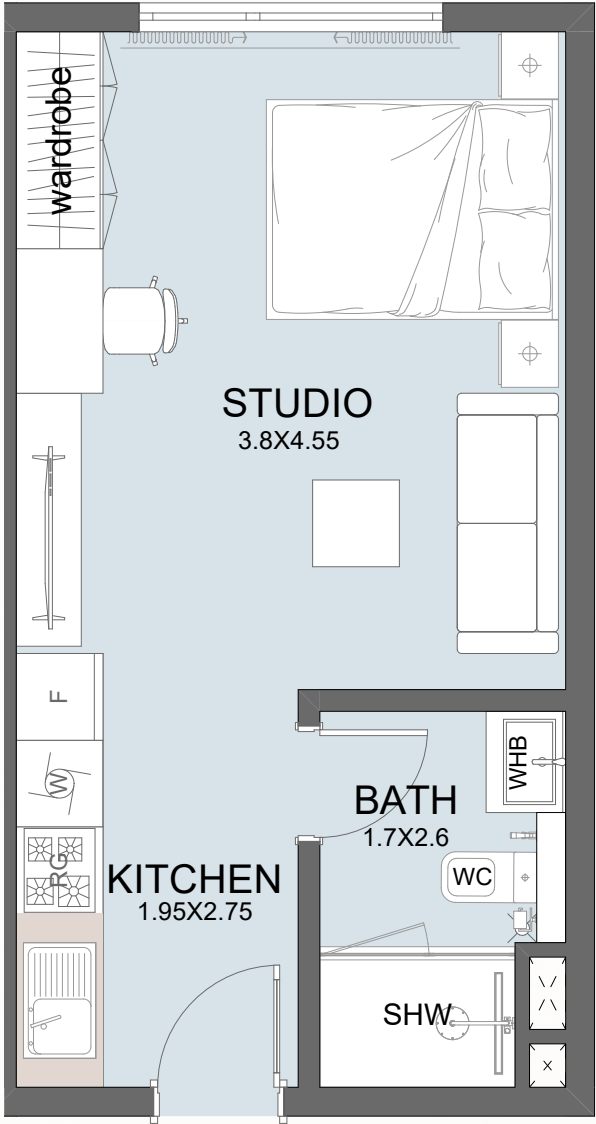





STUDIO



1BR J



2BR

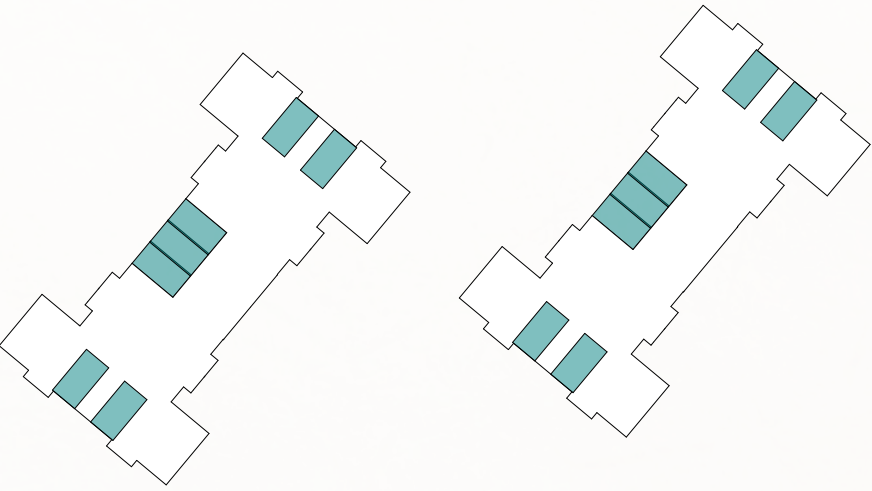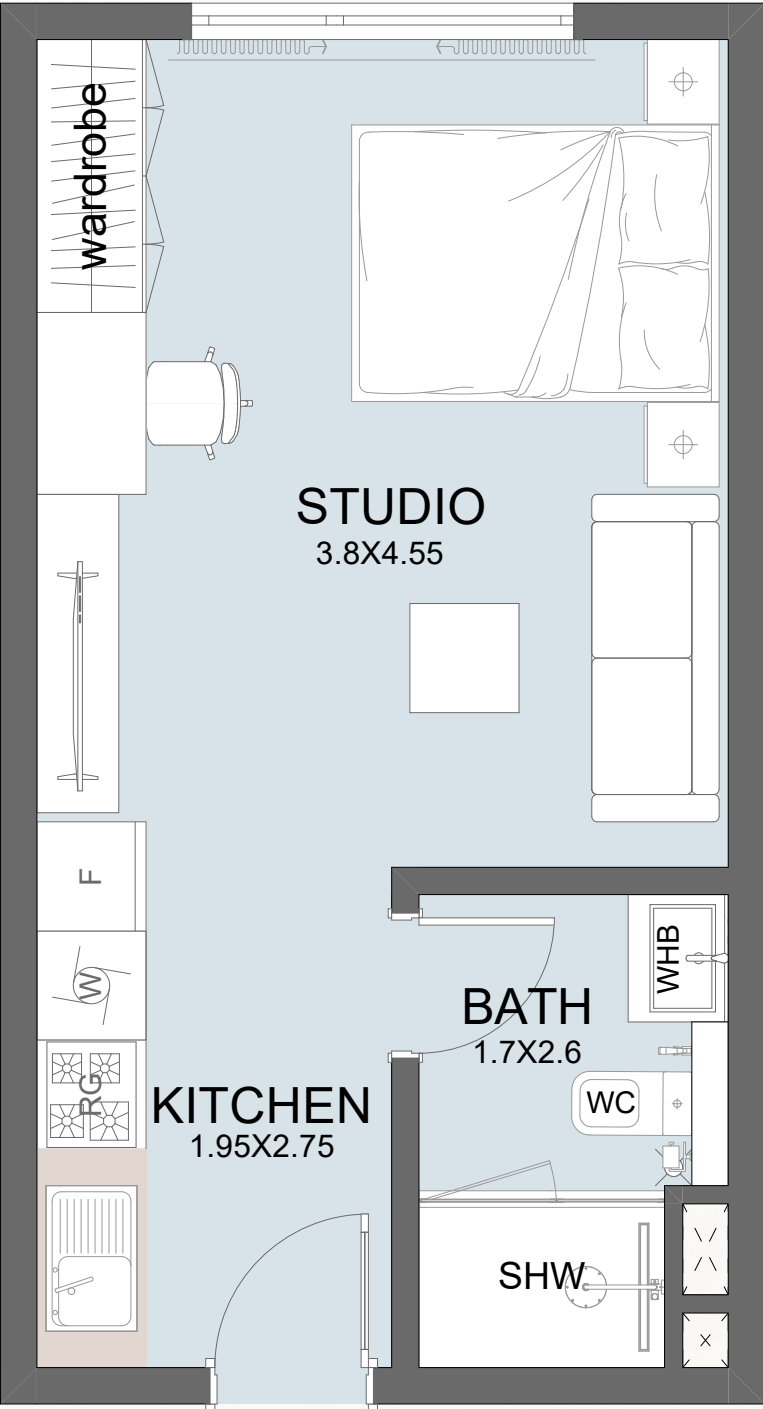




STUDIO



1BR J



2BR

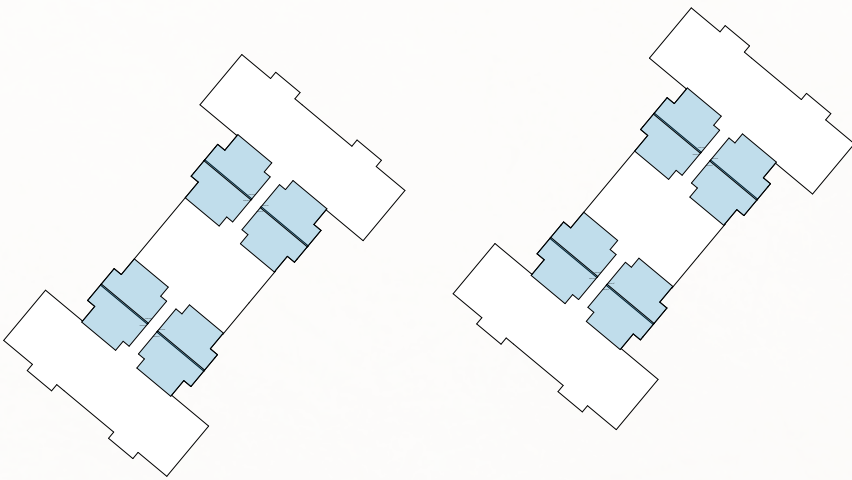



STUDIO



1BR J



2BR

