


Roof Floor

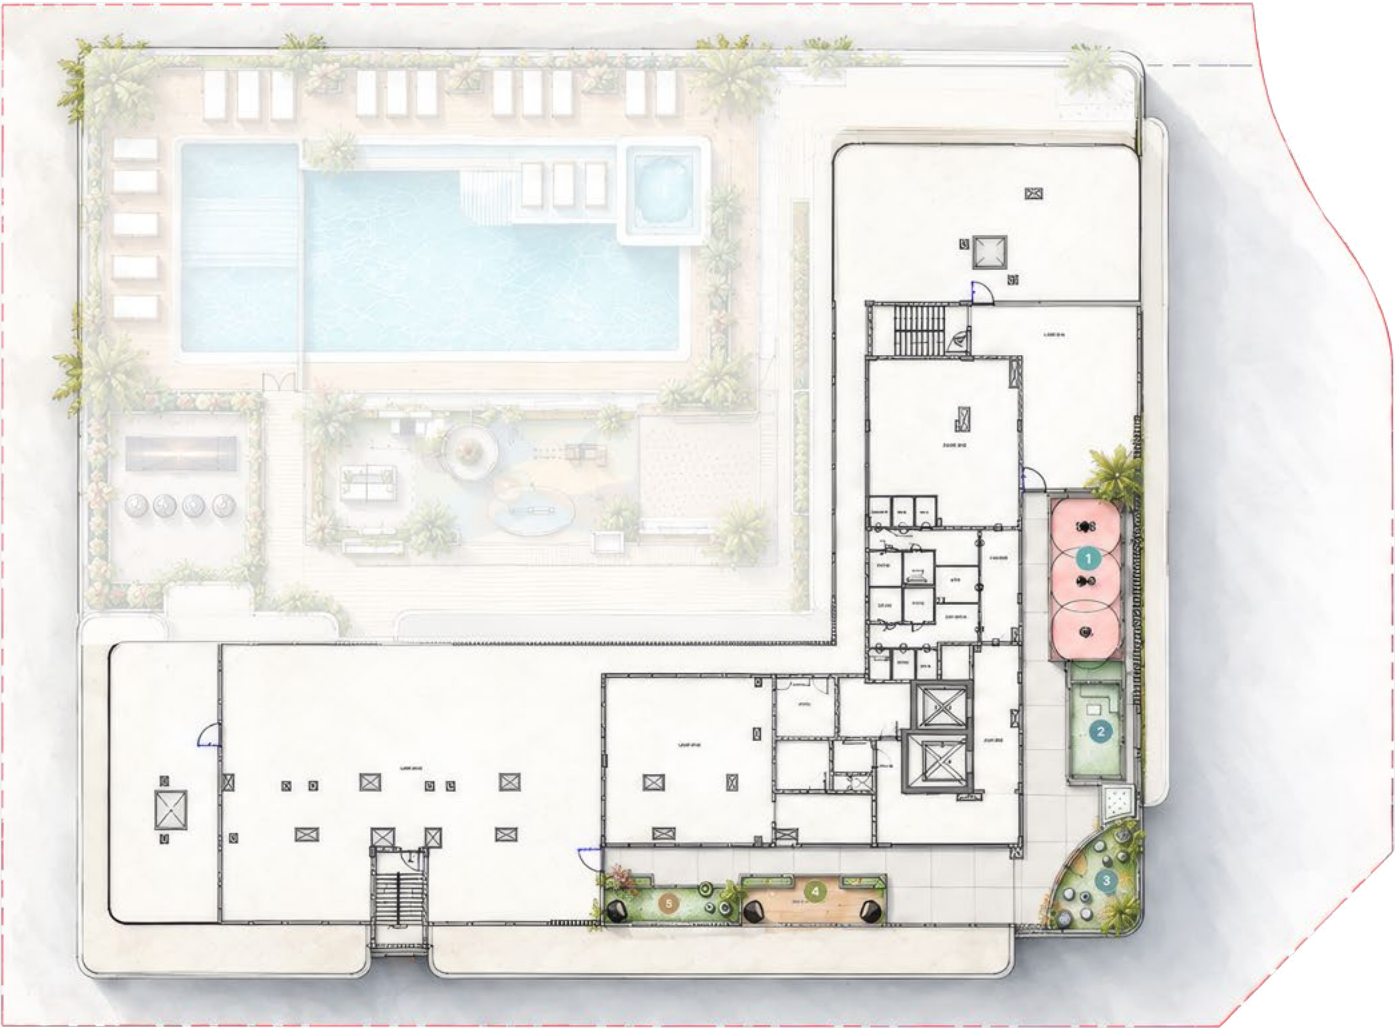

Amenities

- 1 Outdoor gym
- 2 Outdoor Lounge
- 3 Outdoor Seating
- 4 Swing Seating
- 5 Reading Area



First Floor



Amenities

- 1 Adult Pool
- 2 Lazy Lounge
- 3 Jacuzzi
- 4 Kids Pool
- 5 Kids Splash Pool
- 6 Pool Deck
- 7 Outdoor Cinema
- 8 Recreational Area
- 9 Kids Play Area
- 10 Activity Lawn
- 11 Sunken BBQ Area
- 12 Outdoor Shower
- 13 Walkway




Studio




5TH FLOOR KEYPLAN
UNIT - 516, 517, 518, 519, 520, 521,
522,523




6TH FLOOR KEYPLAN
UNIT - 616, 617, 618, 619,
620, 621, 622,623

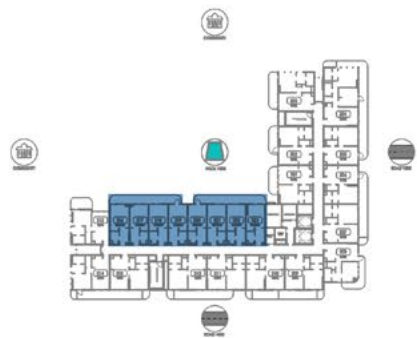


3RD FLOOR KEYPLAN
UNIT - 316, 317, 318, 319, 320, 321,
322,323

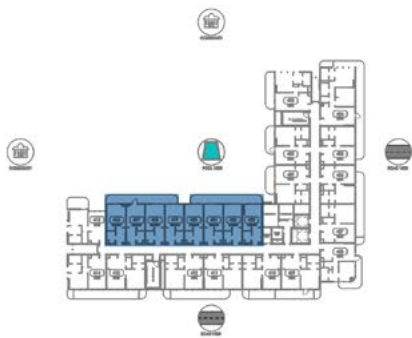

4TH FLOOR KEYPLAN
UNIT - 416, 417, 418, 419,
420, 421,422,423

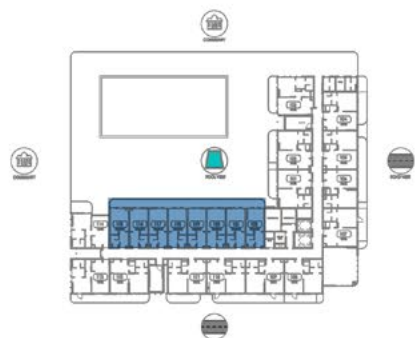

1ST FLOOR KEYPLAN
UNIT - 115, 116, 117, 118, 119,
120, 121, 122

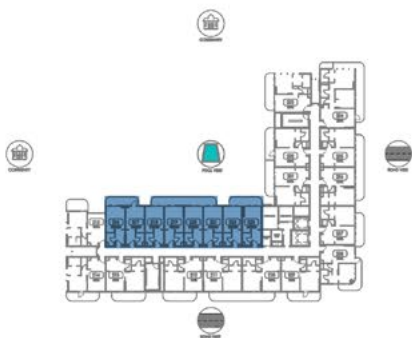


2ND FLOOR KEYPLAN
UNIT - 216, 217, 218, 219,
220, 221,222,223



Disclaimer:
1. All room dimensions are measured to structural elements and exclude wall finishes and construction tolerances.
2. All dimensions have been provided by our consultant architects.
3. All materials, dimensions and drawings are approximate. Information is subject to change without notice.
4. Actual suite area may vary from the stated area. Drawings not to scale. The developer reserves the right to make revisions.
5. For each unit type, unit sizes and details might be slightly different. Please refer to the sales and purchase agreement for the actual size of each specific unit.
6. North direction as per the Keyplan

1 Bedroom - Type 1

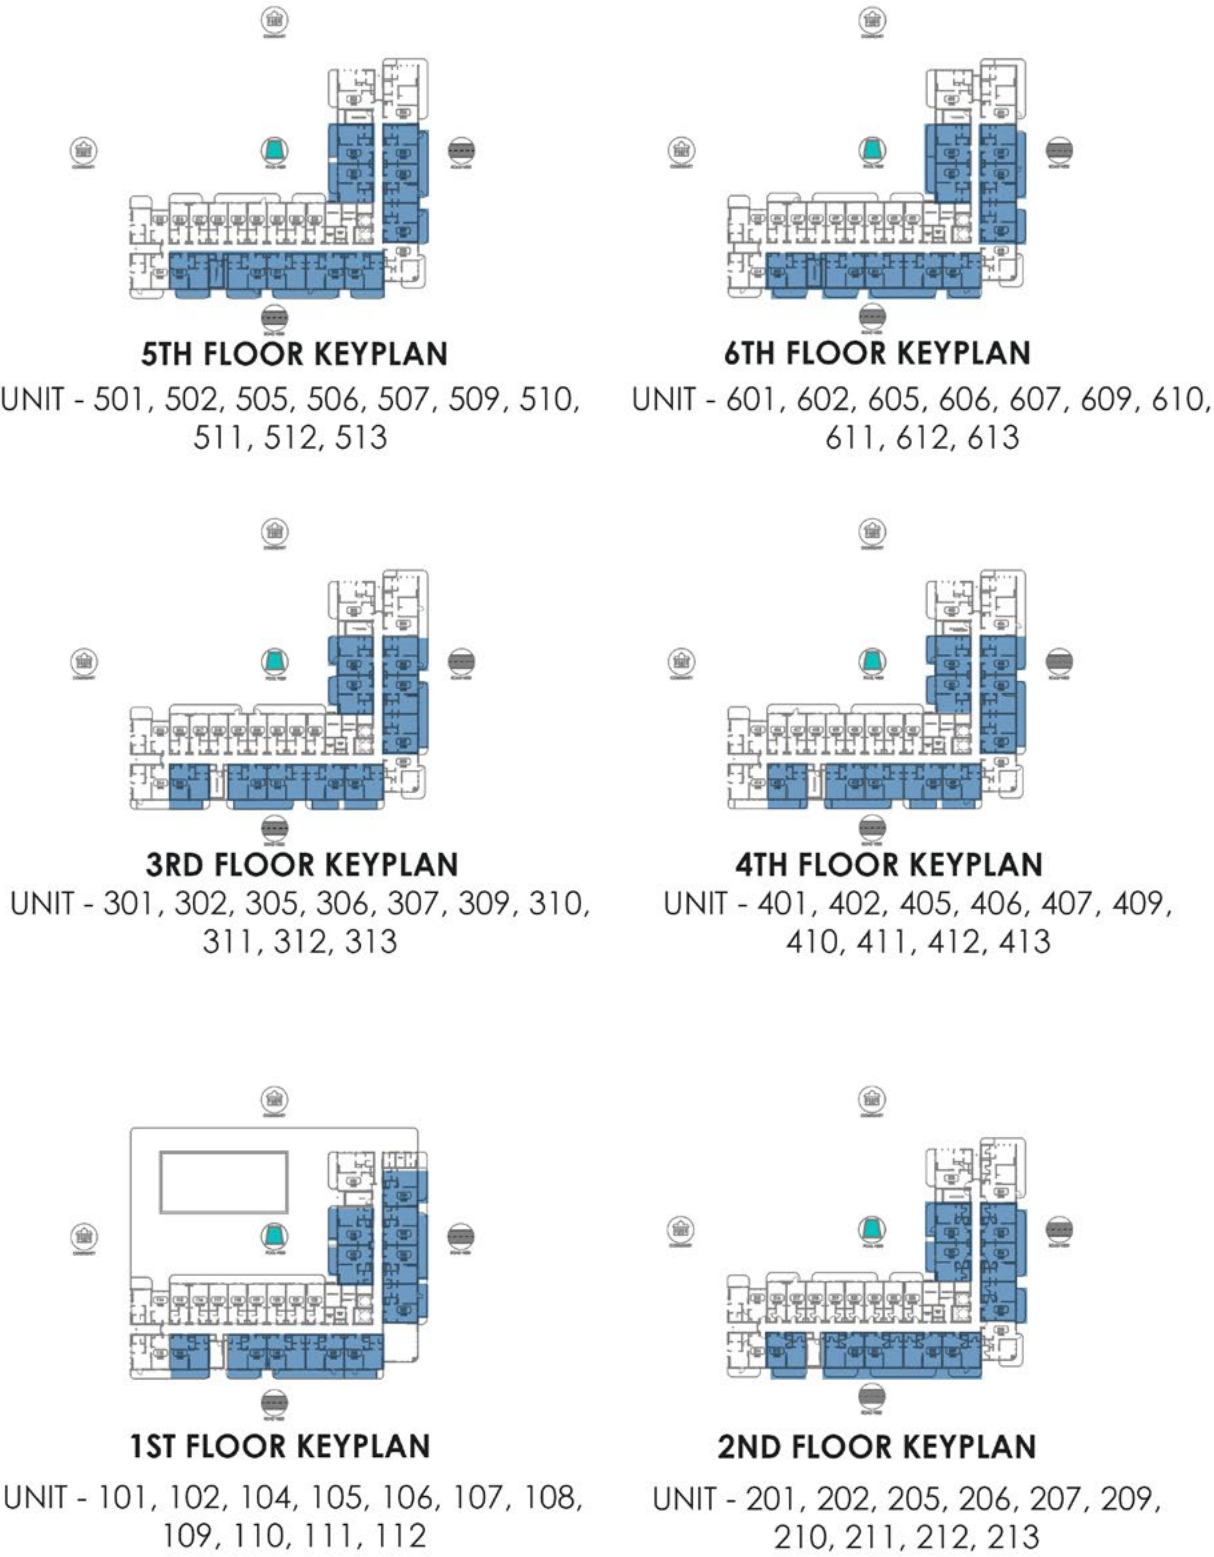

Disclaimer:

1. ALL room dimensions are measured to structural elements and exclude wall finishes and construction tolerances.
2. ALL dimensions have been provided by our consultant architects.
3. ALL materials, dimensions and drawings are approximate. Information is subject to change without notice.
4. Actual suite area may vary from the stated area. Drawings not to scale. The developer reserves the right to make revisions.
5. For each unit type, unit sizes and details might be slightly different. Please refer to the sales and purchase agreement for the actual size of each specific unit.
6. North direction as per the Keyplan

1 Bedroom - Type 2



5TH FLOOR KEYPLAN
UNIT - 503, 514



6TH FLOOR KEYPLAN
UNIT - 603, 614



3RD FLOOR KEYPLAN
UNIT - 303, 314



4TH FLOOR KEYPLAN
UNIT - 403, 414



1ST FLOOR KEYPLAN
UNIT - 103, 113,



2ND FLOOR KEYPLAN
UNIT - 203, 214



Disclaimer:
1. ALL room dimensions are measured to structural elements and exclude wall finishes and construction tolerances.
2. ALL dimensions have been provided by our consultant architects.
3. ALL materials, dimensions and drawings are approximate. Information is subject to change without notice.
4. Actual suite area may vary from the stated area. Drawings not to scale. The developer reserves the right to make revisions.
5. For each unit type, unit sizes and details might be slightly different. Please refer to the sales and purchase agreement for the actual size of each specific unit.
6. North direction as per the Keyplan

1 Bedroom - Type 3



5TH FLOOR KEYPLAN
UNIT - 508



6TH FLOOR KEYPLAN
UNIT - 608



3RD FLOOR KEYPLAN
UNIT - 308



4TH FLOOR KEYPLAN
UNIT - 408



2ND FLOOR KEYPLAN
UNIT - 208



Disclaimer:
1. ALL room dimensions are measured to structural elements and exclude wall finishes and construction tolerances.
2. ALL dimensions have been provided by our consultant architects.
3. ALL materials, dimensions and drawings are approximate. Information is subject to change without notice.
4. Actual suite area may vary from the stated area. Drawings not to scale. The developer reserves the right to make revisions.
5. For each unit type, unit sizes and details might be slightly different. Please refer to the sales and purchase agreement for the actual size of each specific unit.
6. North direction as per the Keyplan

1 Bedroom - Type 4



5TH FLOOR KEYPLAN
UNIT - 515



6TH FLOOR KEYPLAN
UNIT - 615



3RD FLOOR KEYPLAN
UNIT - 315



4TH FLOOR KEYPLAN
UNIT - 415



1ST FLOOR KEYPLAN
UNIT - 114



2ND FLOOR KEYPLAN
UNIT - 215



Disclaimer:
1. ALL room dimensions are measured to structural elements and exclude wall finishes and construction tolerances.
2. ALL dimensions have been provided by our consultant architects.
3. ALL materials, dimensions and drawings are approximate. Information is subject to change without notice.
4. Actual suite area may vary from the stated area. Drawings not to scale. The developer reserves the right to make revisions.
5. For each unit type, unit sizes and details might be slightly different. Please refer to the sales and purchase agreement for the actual size of each specific unit.
6. North direction as per the Keyplan

2 Bedroom + Store



5TH FLOOR KEYPLAN
UNIT - 504




6TH FLOOR KEYPLAN
UNIT - 604



3RD FLOOR KEYPLAN
UNIT - 304



4TH FLOOR KEYPLAN
UNIT - 404

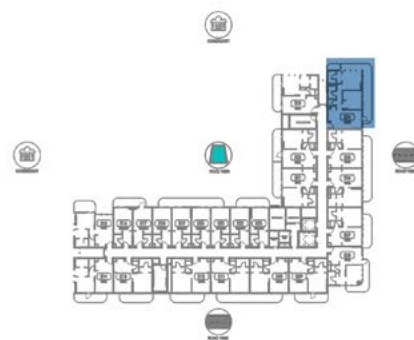

2ND FLOOR KEYPLAN
UNIT - 204



Disclaimer:
1. All room dimensions are measured to structural elements and exclude wall finishes and construction tolerances.
2. All dimensions have been provided by our consultant architects.
3. All materials, dimensions and drawings are approximate. Information is subject to change without notice.
4. Actual suite area may vary from the stated area. Drawings not to scale. The developer reserves the right to make revisions.
5. For each unit type, unit sizes and details might be slightly different. Please refer to the sales and purchase agreement for the actual size of each specific unit.
6. North direction as per the Keyplan