


GROUND
FLOOR



- STUDIO
- 1BR JUNIOR
- 1BR
- 2BR COMPACT
- 2BR
- 3BR COMPACT
- 3BR
- PENTHOUSE

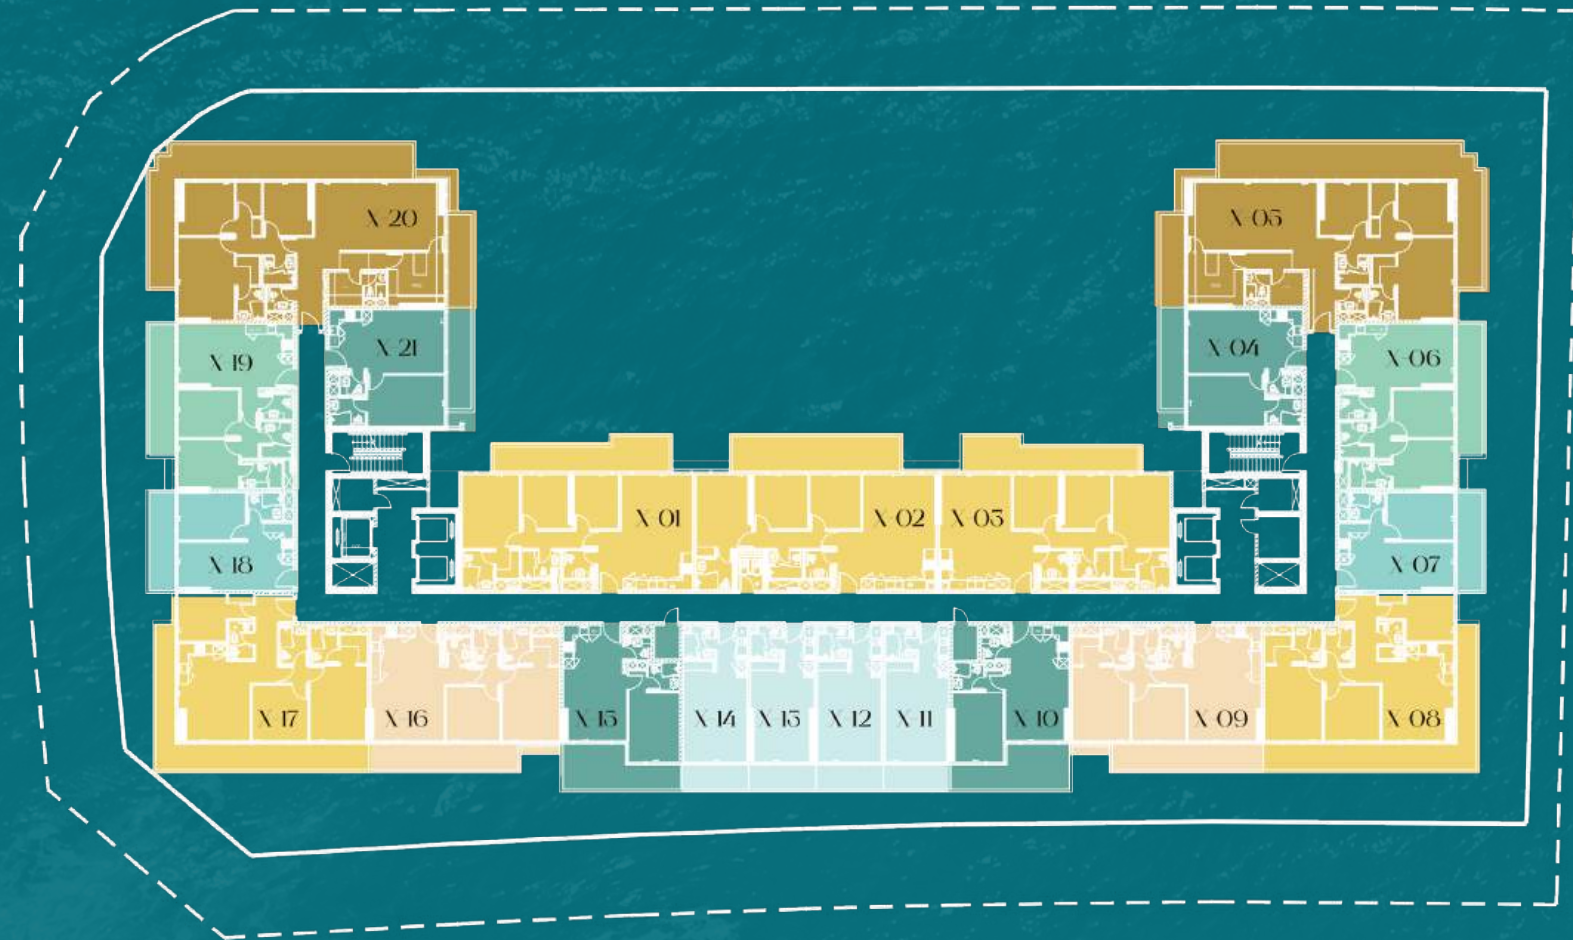


FLOORS: 1, 2, 4 AND 5

STUDIO	
1BR JUNIOR	
1BR	
2BR COMPACT	
2BR	
3BR COMPACT	
3BR	
PENTHOUSE	



FLOORS: 3, 6 AND 7

STUDIO	
1BR JUNIOR	
1BR	
2BR COMPACT	
2BR	
3BR COMPACT	
3BR	
PENTHOUSE	

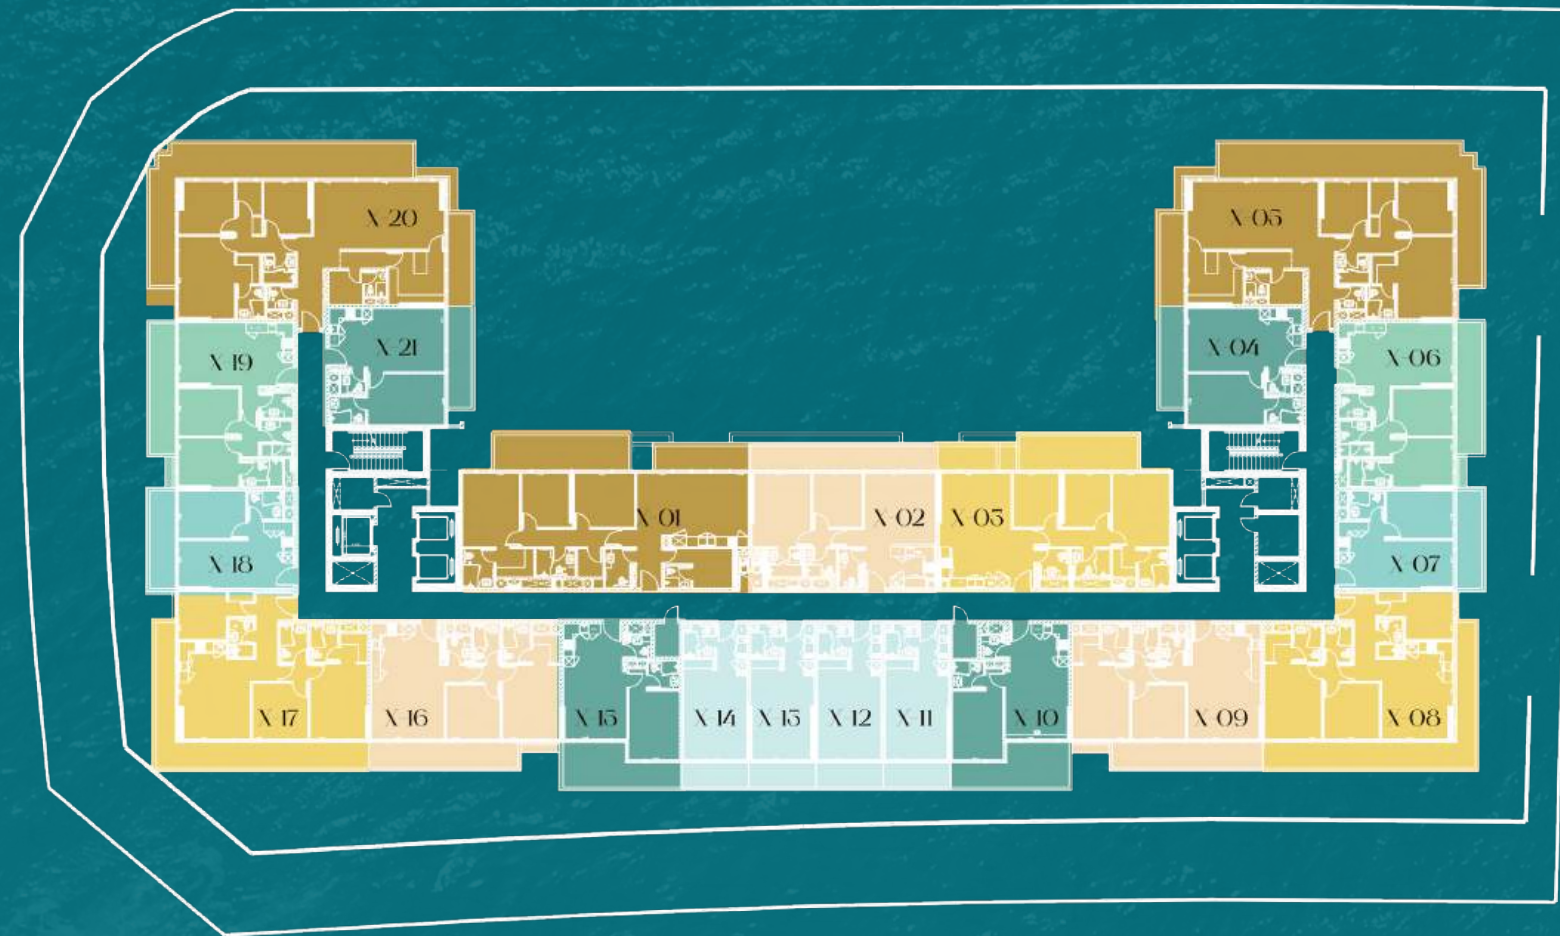


FLOORS: 8 AND 9

STUDIO	
1BR JUNIOR	
1BR	
2BR COMPACT	
2BR	
3BR COMPACT	
3BR	
PENTHOUSE	





FLOOR 10


STUDIO	
1BR JUNIOR	
1BR	
2BR COMPACT	
2BR	
3BR COMPACT	
3BR	
PENTHOUSE	

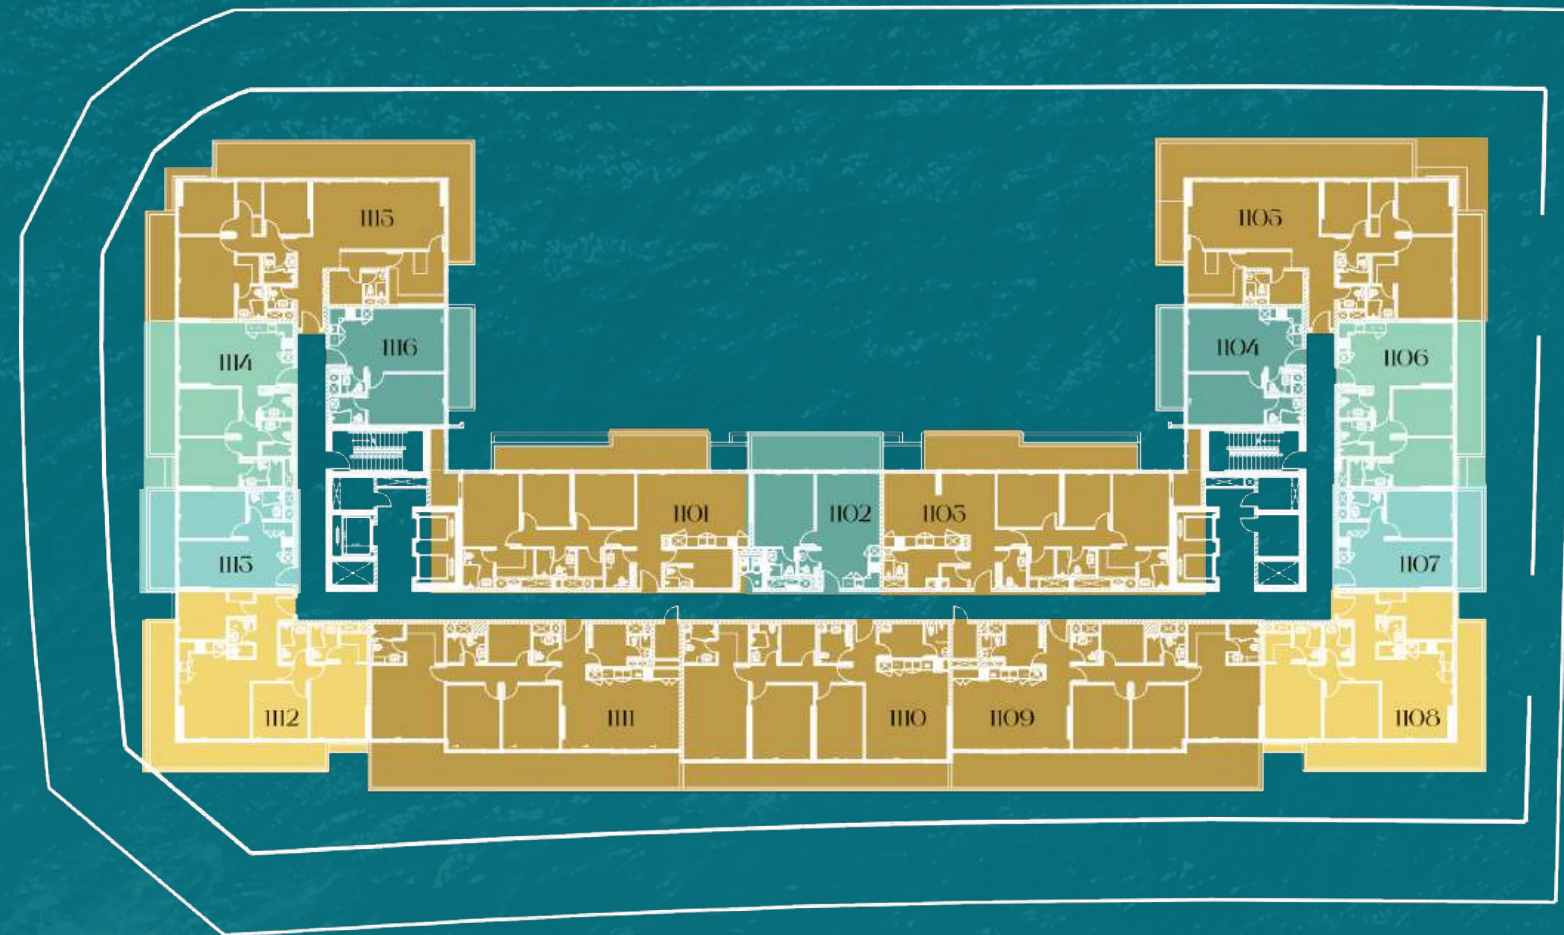

FLOOR 11

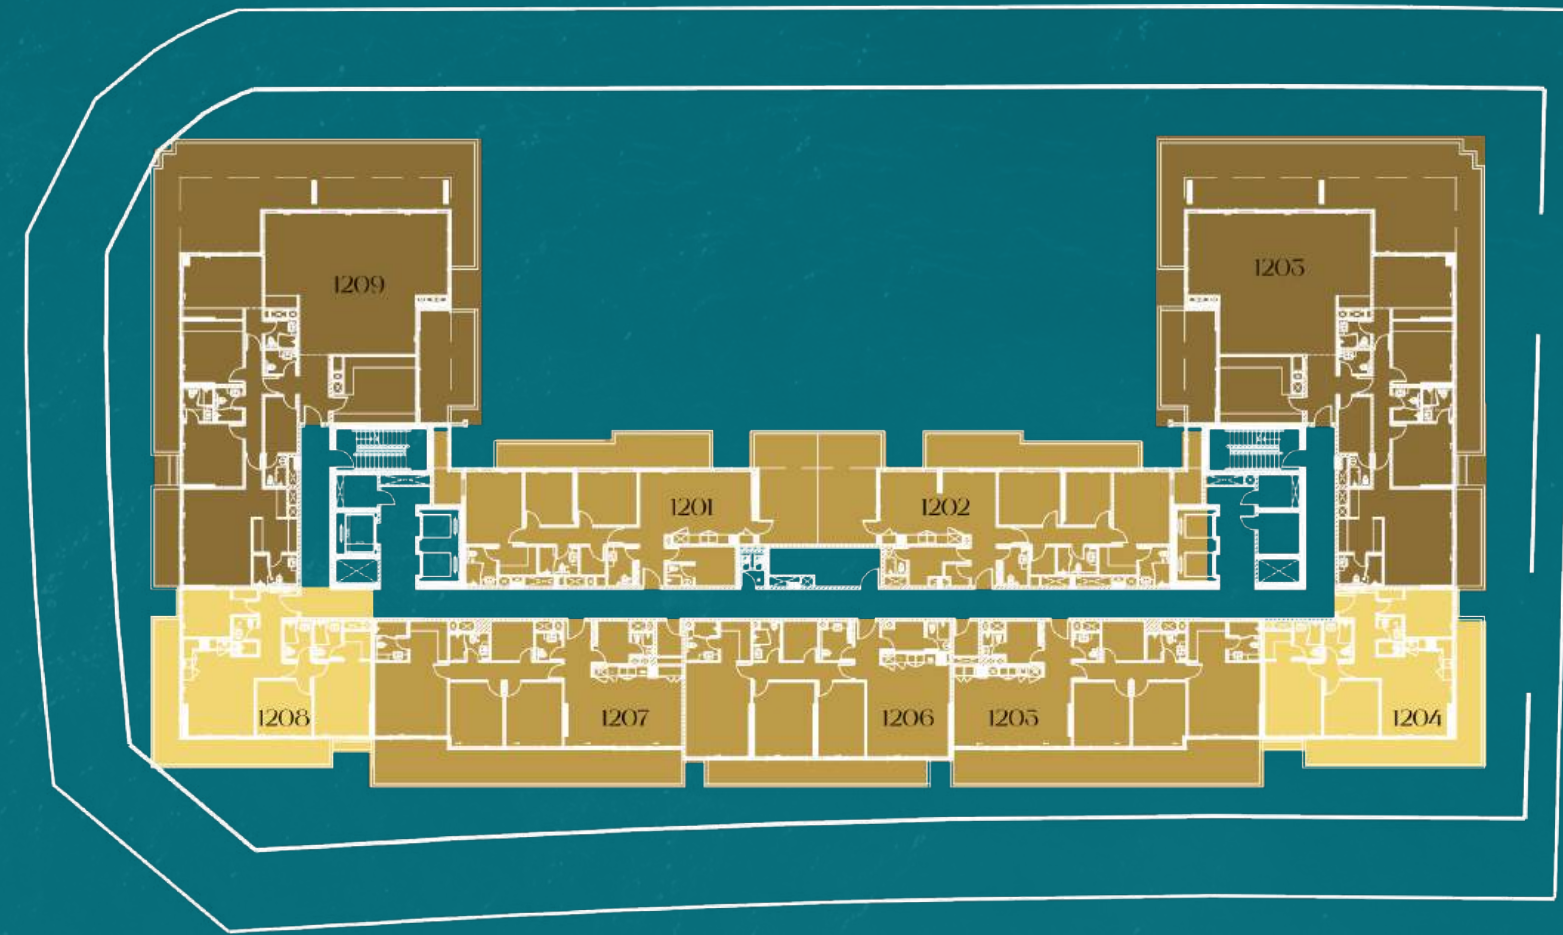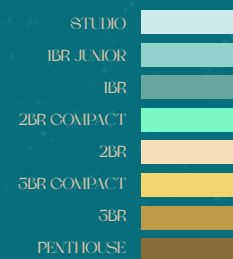

FLOOR 12

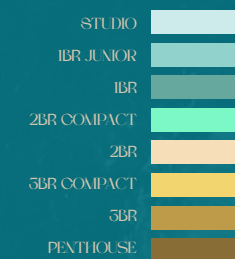

42 UNITS

AVAILABLE IN:

GF

1ST FLOOR

2ND FLOOR

3RD FLOOR

4TH FLOOR

5TH FLOOR

6TH FLOOR

7TH FLOOR

8TH FLOOR

9TH FLOOR

10TH FLOOR

11TH FLOOR

12TH FLOOR

UNIT TYPE

STUDIO

41 SQM

TO

57 SQM



STUDIO - TYPE A

42 UNITS
AVAILABLE IN:

GF
1ST FLOOR
2ND FLOOR
3RD FLOOR
4TH FLOOR
5TH FLOOR
6TH FLOOR
7TH FLOOR
8TH FLOOR
9TH FLOOR
10TH FLOOR
11TH FLOOR
12TH FLOOR

UNIT TYPE
STUDIO

41 SQM
TO
57 SQM



STUDIO - TYPE B

24 UNITS
AVAILABLE IN:

GF
1ST FLOOR
2ND FLOOR
3RD FLOOR
4TH FLOOR
5TH FLOOR
6TH FLOOR
7TH FLOOR
8TH FLOOR
9TH FLOOR
10TH FLOOR
11TH FLOOR
12TH FLOOR

UNIT TYPE
**ONE
BEDROOM
JUNIOR**

55SQM
TO
84SQM



IBR JUNIOR – TYPE A

24 UNITS
AVAILABLE IN:

GF
1ST FLOOR
2ND FLOOR
3RD FLOOR
4TH FLOOR
5TH FLOOR
6TH FLOOR
7TH FLOOR
8TH FLOOR
9TH FLOOR
10TH FLOOR
11TH FLOOR
12TH FLOOR

UNIT TYPE
**ONE
BEDROOM
JUNIOR**

55SQM
TO
84SQM



IBR JUNIOR – TYPE B

46 UNITS
AVAILABLE IN:

GF
1ST FLOOR
2ND FLOOR
3RD FLOOR
4TH FLOOR
5TH FLOOR
6TH FLOOR
7TH FLOOR
8TH FLOOR
9TH FLOOR
10TH FLOOR
11TH FLOOR
12TH FLOOR

UNIT TYPE
**ONE
BEDROOM**

62SQM
TO
75SQM



*A range of balcony layouts
available to suit different preferences*

1BR – TYPE A

IBR – TYPE B



A range of balcony layouts
available to suit different preferences

IBR – TYPE C



A range of balcony layouts
available to suit different preferences

24 UNITS
AVAILABLE IN:

GF
1ST FLOOR
2ND FLOOR
3RD FLOOR
4TH FLOOR
5TH FLOOR
6TH FLOOR
7TH FLOOR
8TH FLOOR
9TH FLOOR
10TH FLOOR
11TH FLOOR
12TH FLOOR

UNIT TYPE
TWO
BEDROOM
COMPACT

89^{SQM}
TO
145^{SQM}



2BR COMPACT – TYPE A

24 UNITS
AVAILABLE IN:

GF
1ST FLOOR
2ND FLOOR
3RD FLOOR
4TH FLOOR
5TH FLOOR
6TH FLOOR
7TH FLOOR
8TH FLOOR
9TH FLOOR
10TH FLOOR
11TH FLOOR
12TH FLOOR

UNIT TYPE
TWO
BEDROOM
COMPACT

89^{SQM}
TO
145^{SQM}



2BR COMPACT – TYPE B

50 UNITS
AVAILABLE IN:

GF
1ST FLOOR
2ND FLOOR
3RD FLOOR
4TH FLOOR
5TH FLOOR
6TH FLOOR
7TH FLOOR
8TH FLOOR
9TH FLOOR
10TH FLOOR
11TH FLOOR
12TH FLOOR

UNIT TYPE
TWO
BEDROOM

100SQM
TO
282SQM



2BR – TYPE A

2BR - TYPE B



2BR - TYPE C



1. All materials, dimensions, and drawings are approximate only. 2. Information is subject to change without notice, at developer's absolute discretion. 3. Actual area may vary from the stated area. 4. Drawings not to scale. 5. All images used are for illustrative purposes only and do not represent the actual size, features, specifications, fittings, and furnishings.

2BR - TYPE D



2BR - TYPE E



A range of balcony layouts available to suit different preference

1. All materials, dimensions, and drawings are approximate only. 2. Information is subject to change without notice, at developer's absolute discretion. 3. Actual area may vary from the stated area. 4. Drawings not to scale. 5. All images used are for illustrative purposes only and do not represent the actual size, features, specifications, fittings, and furnishings.

25 UNITS
AVAILABLE IN:

GF
1ST FLOOR
2ND FLOOR
3RD FLOOR
4TH FLOOR
5TH FLOOR
6TH FLOOR
7TH FLOOR
8TH FLOOR
9TH FLOOR
10TH FLOOR
11TH FLOOR
12TH FLOOR

UNIT TYPE
THREE
BEDROOM
COMPACT

124SQM
TO
265SQM



3BR COMPACT – TYPE A

3BR COMPACT - TYPE B



A range of balcony layouts available to suit different preference

3BR COMPACT - TYPE C



A range of balcony layouts available to suit different preference

1. All materials, dimensions, and drawings are approximate only. 2. Information is subject to change without notice, at developer's absolute discretion. 3. Actual area may vary from the stated area. 4. Drawings not to scale. 5. All images used are for illustrative purposes only and do not represent the actual size, features, specifications, fittings, and furnishings.

3BR COMPACT - TYPE D



A range of balcony layouts available to suit different preference

3BR COMPACT - TYPE E



1. All materials, dimensions, and drawings are approximate only. 2. Information is subject to change without notice, at developer's absolute discretion. 3. Actual area may vary from the stated area. 4. Drawings not to scale. 5. All images used are for illustrative purposes only and do not represent the actual size, features, specifications, fittings, and furnishings.

38 UNITS
AVAILABLE IN:

GF
1ST FLOOR
2ND FLOOR
3RD FLOOR
4TH FLOOR
5TH FLOOR
6TH FLOOR
7TH FLOOR
8TH FLOOR
9TH FLOOR
10TH FLOOR
11TH FLOOR
12TH FLOOR

UNIT TYPE
THREE
BEDROOM

156SQM
TO
374SQM



3BR - TYPE A

3BR - TYPE B



3BR - TYPE C



1. All materials, dimensions, and drawings are approximate only. 2. Information is subject to change without notice, at developer's absolute discretion. 3. Actual area may vary from the stated area. 4. Drawings not to scale. 5. All images used are for illustrative purposes only and do not represent the actual size, features, specifications, fittings, and furnishings.

3BR - TYPE D



3BR - TYPE E



1. All materials, dimensions, and drawings are approximate only. 2. Information is subject to change without notice, at developer's absolute discretion. 3. Actual area may vary from the stated area. 4. Drawings not to scale. 5. All images used are for illustrative purposes only and do not represent the actual size, features, specifications, fittings, and furnishings.

38 UNITS
AVAILABLE IN:

GF
1ST FLOOR
2ND FLOOR
3RD FLOOR
4TH FLOOR
5TH FLOOR
6TH FLOOR
7TH FLOOR
8TH FLOOR
9TH FLOOR
10TH FLOOR
11TH FLOOR
12TH FLOOR

UNIT TYPE
THREE
BEDROOM

156SQM
TO
374SQM



A range of balcony layouts available to suit different preference

3BR – TYPE F

2 UNITS
AVAILABLE IN:

GF
1ST FLOOR
2ND FLOOR
3RD FLOOR
4TH FLOOR
5TH FLOOR
6TH FLOOR
7TH FLOOR
8TH FLOOR
9TH FLOOR
10TH FLOOR
11TH FLOOR
12TH FLOOR

UNIT TYPE
PENTHOUSE

UP TO
438SQM



1. All materials, dimensions, and drawings are approximate only. 2. Information is subject to change without notice, at developer's absolute discretion. 3. Actual area may vary from the stated area. 4. Drawings not to scale. 5. All images used are for illustrative purposes only and do not represent the actual size, features, specifications, fittings, and furnishings.