lavita

THE OASIS

FLOOR PLAN, S1-B FAYA

EMAAR

lavita

THE OASIS

SMALL MANSION

S1-B FAYA

BASEMENT FLOOR	7137.66	SQ.FT.	663.11	SQ.M.
GROUND FLOOR	6021.12	SQ.FT.	559.38	SQ.M.
FIRST FLOOR	5853.63	SQ.FT.	543.82	SQ.M.
TOTAL AREA	19012.40	SQ.FT.	1766.31	SQ.M.

KEY PLAN

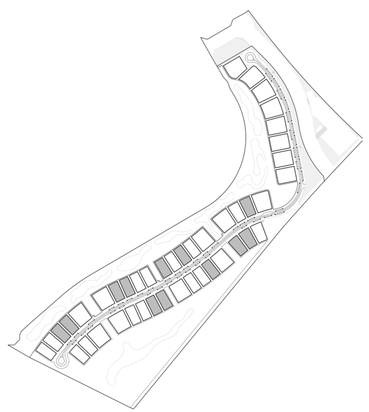

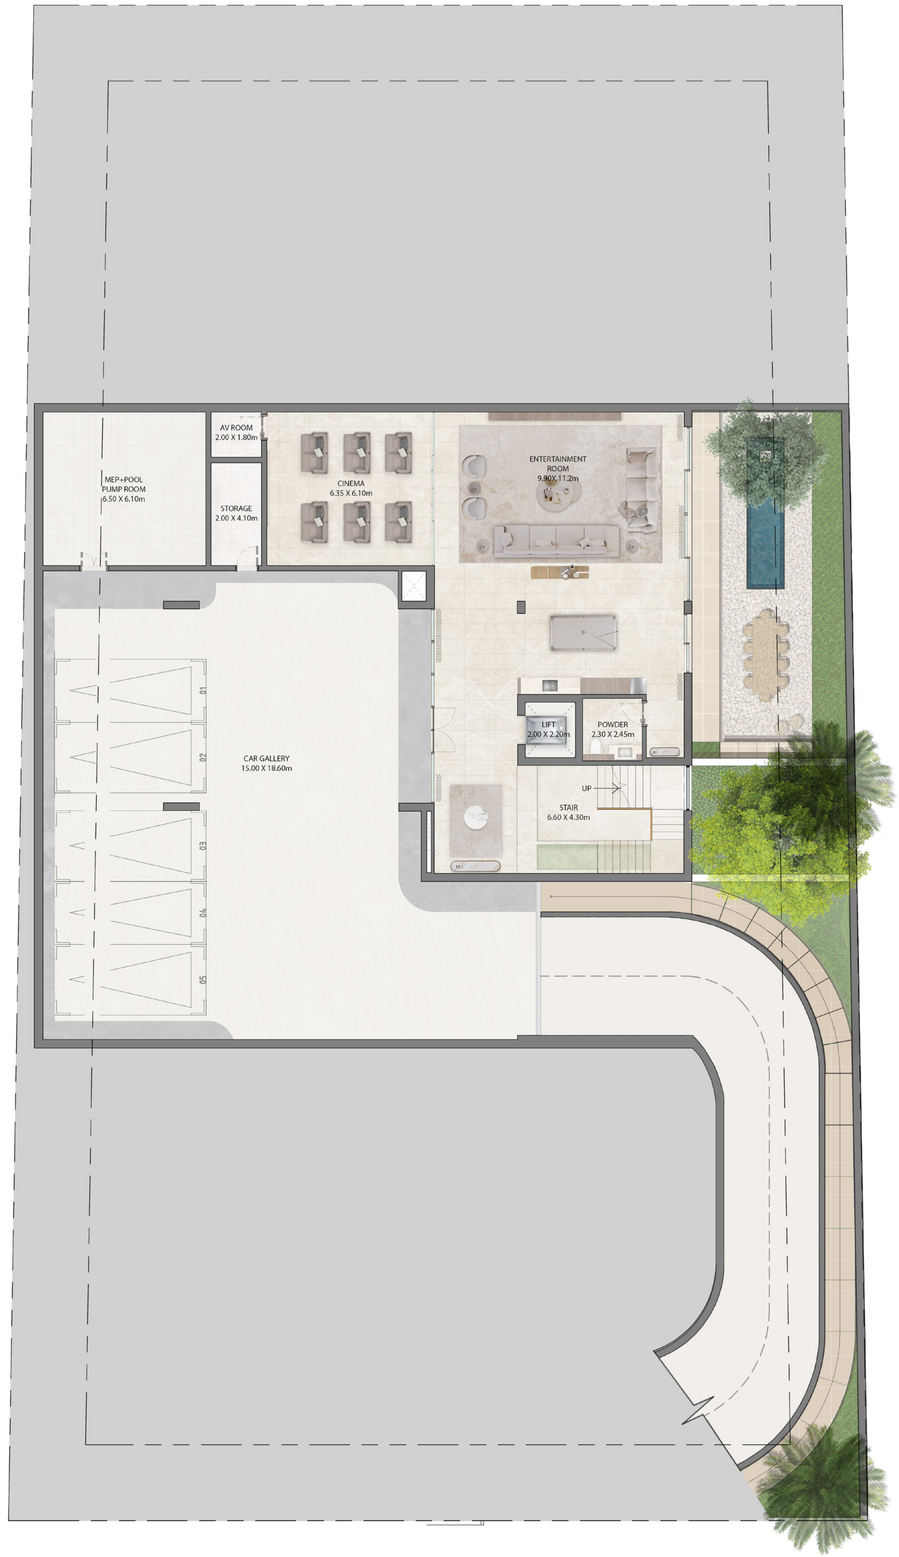

BASEMENT

lavita

THE OASIS

SMALL MANSION

S1-B FAYA

BASEMENT FLOOR	7137.66	SQ.FT.	663.11	SQ.M.
GROUND FLOOR	6021.12	SQ.FT.	559.38	SQ.M.
FIRST FLOOR	5853.63	SQ.FT.	543.82	SQ.M.
TOTAL AREA	19012.40	SQ.FT.	1766.31	SQ.M.

KEY PLAN

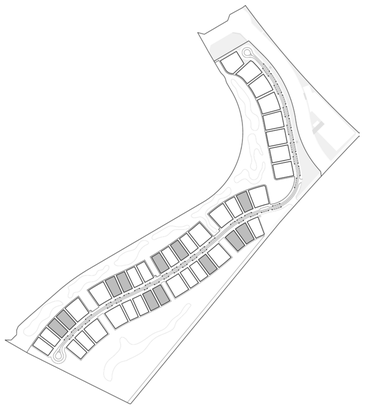

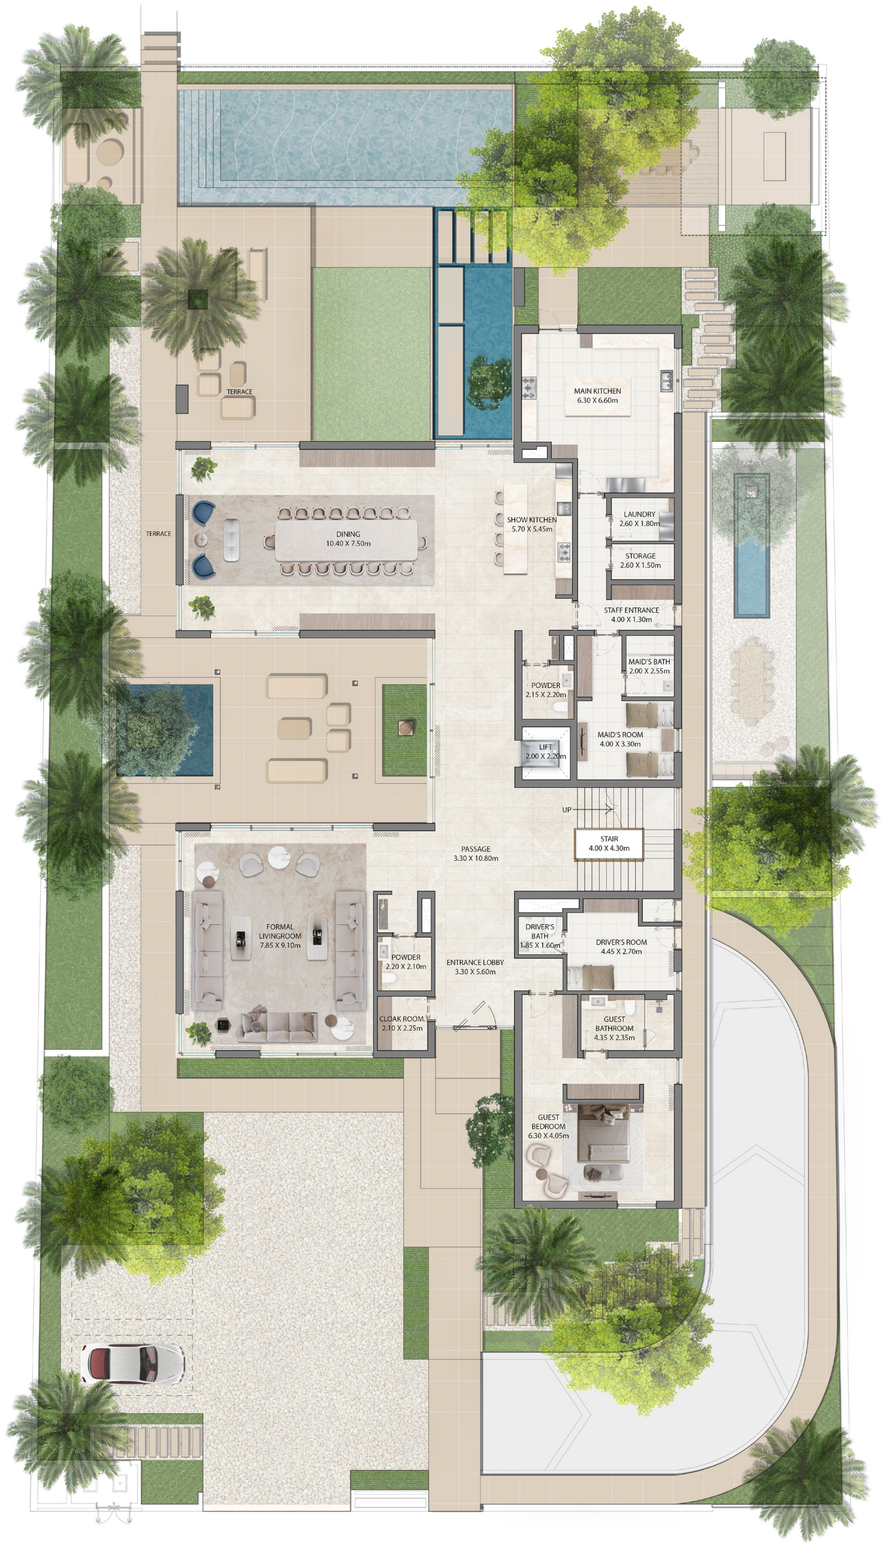

GROUND FLOOR

lavita

THE OASIS

SMALL MANSION

S1-B FAYA

BASEMENT FLOOR	7137.66	SQ.FT.	663.11	SQ.M.
GROUND FLOOR	6021.12	SQ.FT.	559.38	SQ.M.
FIRST FLOOR	5853.63	SQ.FT.	543.82	SQ.M.
TOTAL AREA	19012.40	SQ.FT.	1766.31	SQ.M.

KEY PLAN

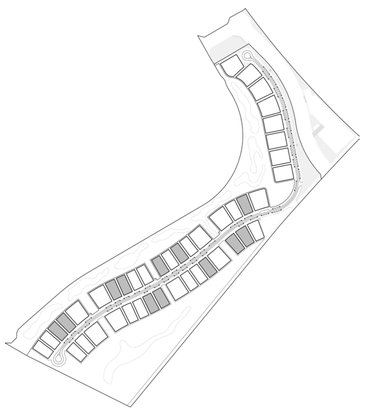



FIRST FLOOR

lavita

THE OASIS

FLOOR PLAN, S1-A NAYA

EMAAR

lavita

THE OASIS

SMALL MANSION

S1-A NAYA

BASEMENT FLOOR	7137.66	SQ.FT.	663.11	SQ.M.
GROUND FLOOR	6340.70	SQ.FT.	589.07	SQ.M.
FIRST FLOOR	5695.94	SQ.FT.	529.17	SQ.M.
TOTAL AREA	19174.29	SQ.FT.	1781.35	SQ.M.

KEY PLAN

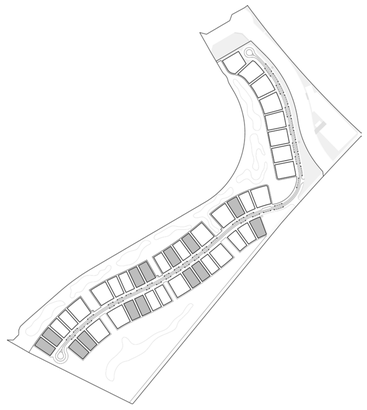

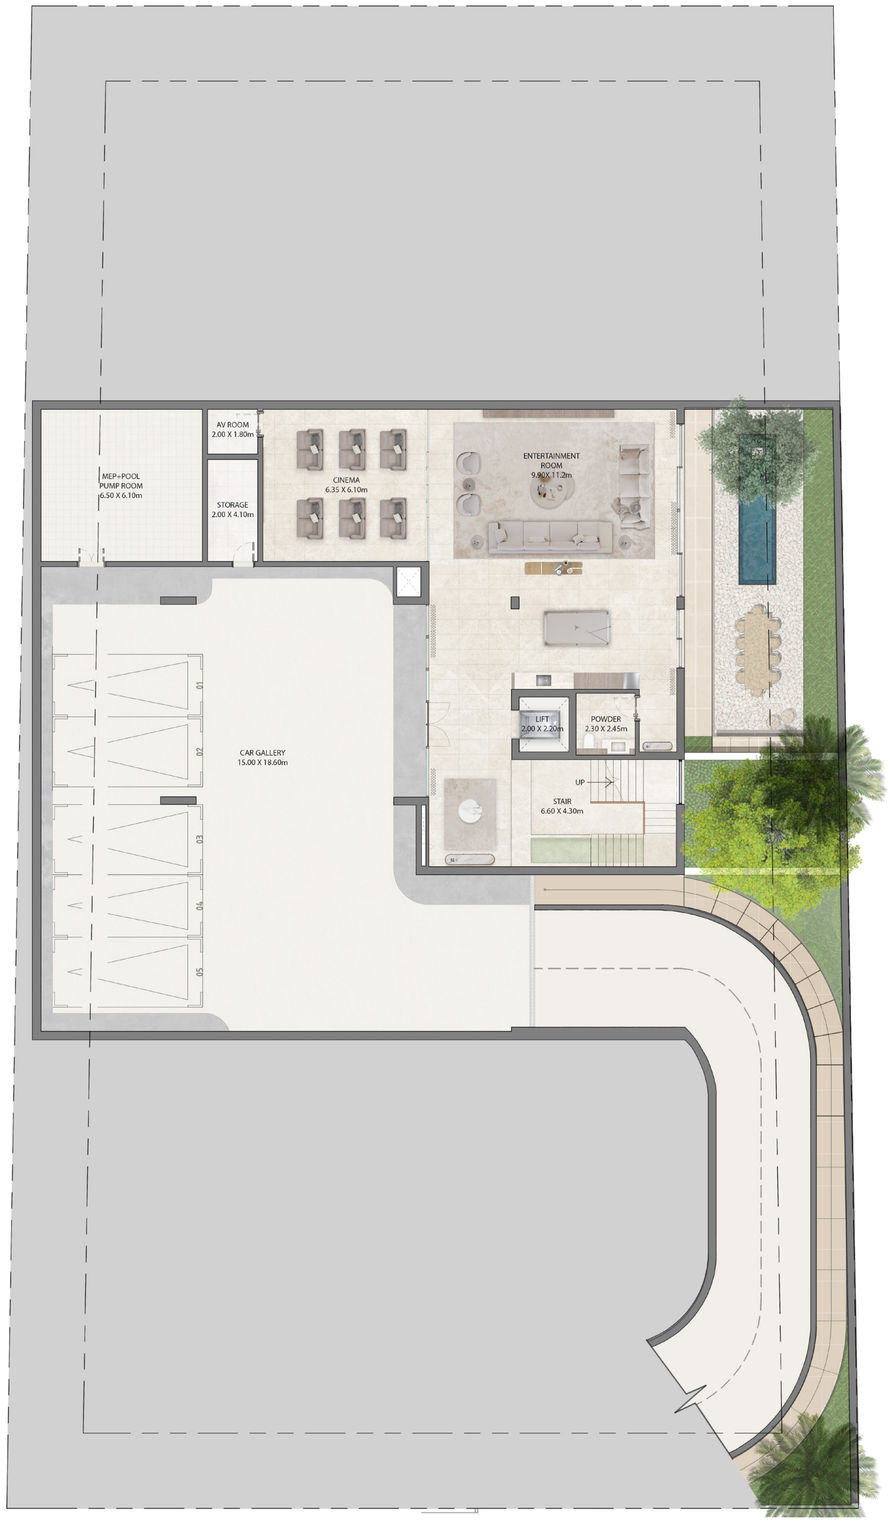

BASEMENT

lavita

THE OASIS

SMALL MANSION

S1-A NAYA

BASEMENT FLOOR	7137.66	SQ.FT.	663.11	SQ.M.
GROUND FLOOR	6340.70	SQ.FT.	589.07	SQ.M.
FIRST FLOOR	5695.94	SQ.FT.	529.17	SQ.M.
TOTAL AREA	19174.29	SQ.FT.	1781.35	SQ.M.

KEY PLAN

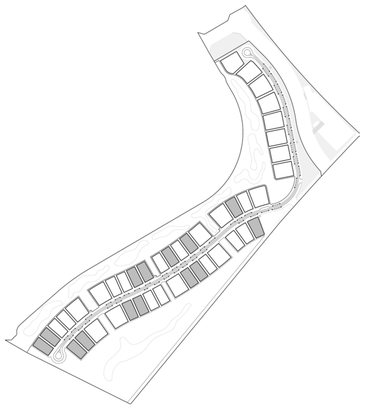

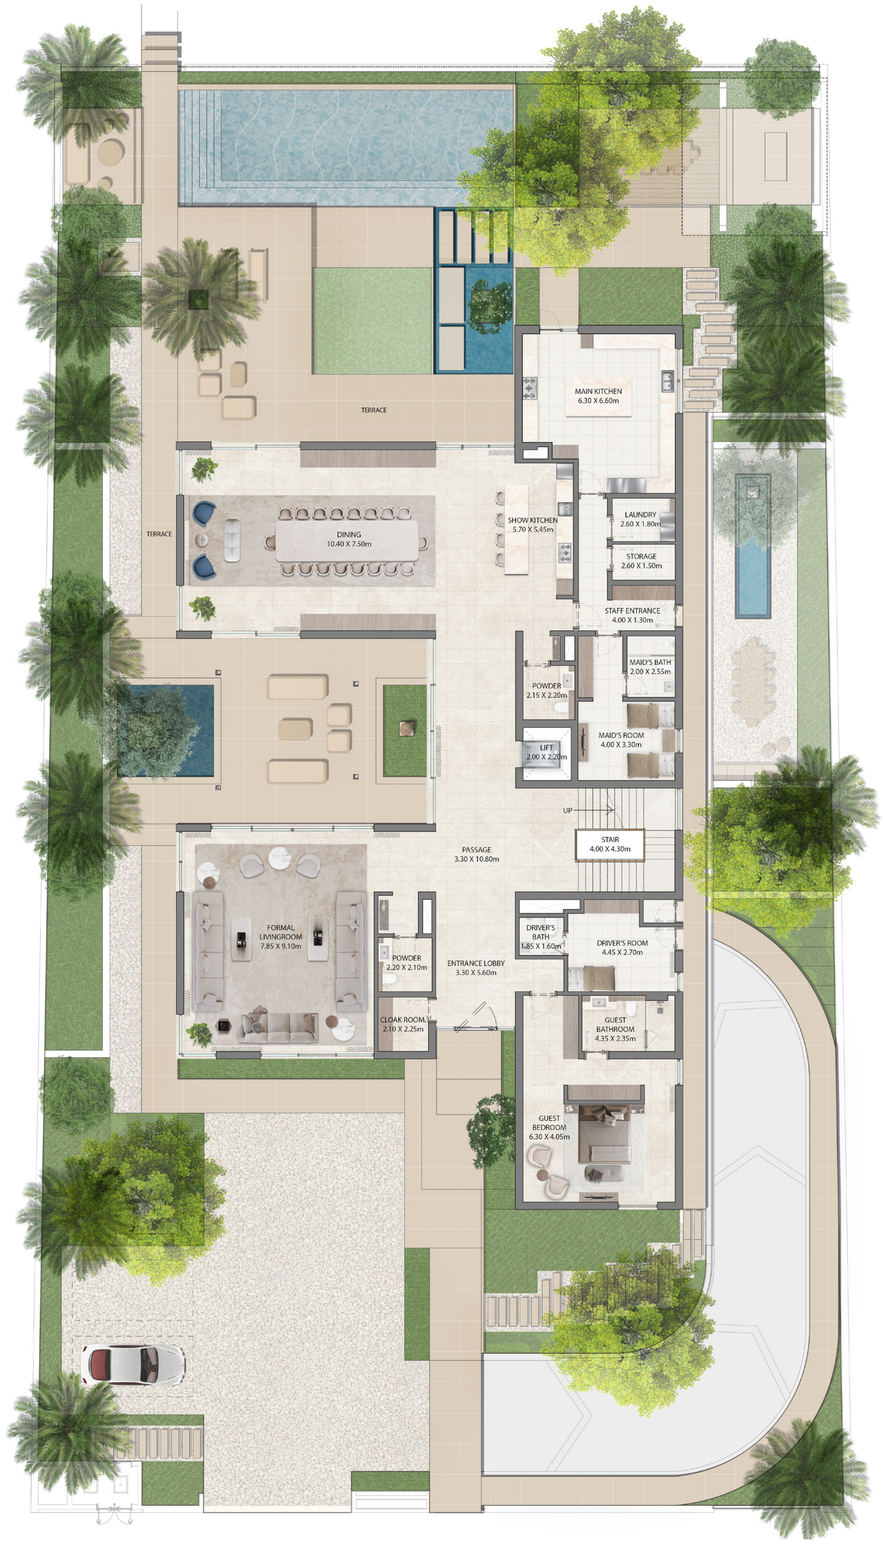

GROUND FLOOR

lavita

THE OASIS

SMALL MANSION

S1-A NAYA

BASEMENT FLOOR	7137.66	SQ.FT.	663.11	SQ.M.
GROUND FLOOR	6340.70	SQ.FT.	589.07	SQ.M.
FIRST FLOOR	5695.94	SQ.FT.	529.17	SQ.M.
TOTAL AREA	19174.29	SQ.FT.	1781.35	SQ.M.

KEY PLAN

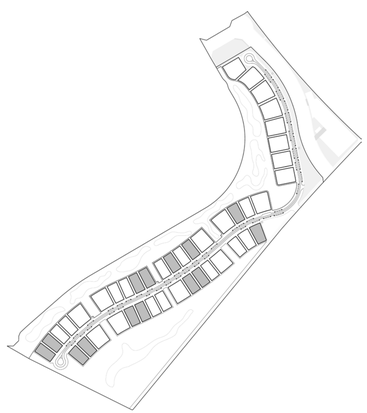



FIRST FLOOR

lavita

THE OASIS

FLOOR PLAN

EMAAR

lavita

THE OASIS

MEDIUM MANSION

M1-A AYANNA

BASEMENT FLOOR	10689.63	SQ.FT.	993.10	SQ.M.
GROUND FLOOR	8366.89	SQ.FT.	777.31	SQ.M.
FIRST FLOOR	8700.68	SQ.FT.	808.32	SQ.M.
ROOF FLOOR	2158.16	SQ.FT.	200.50	SQ.M.
TOTAL AREA	29915.35	SQ.FT.	2779.23	SQ.M.

KEY PLAN

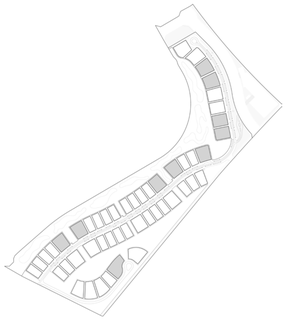

N



BASEMENT



GROUND FLOOR



FIRST FLOOR

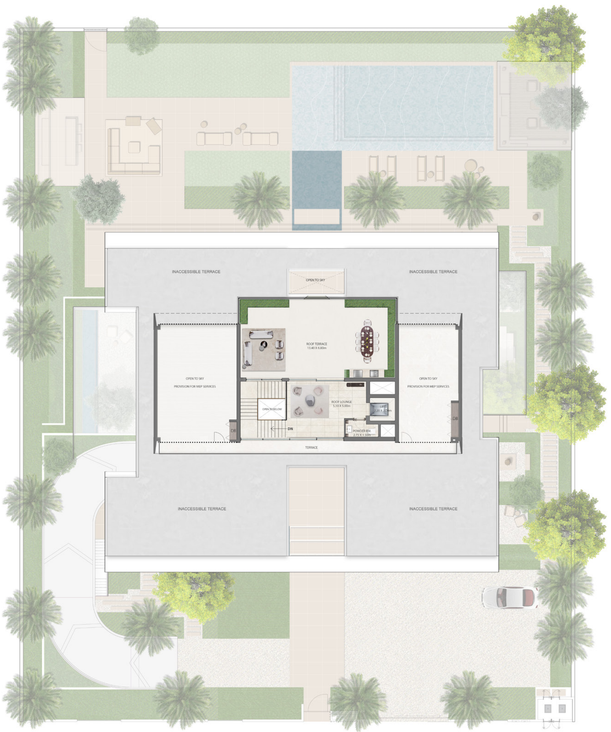

ROOF FLOOR

FLOOR PLAN 1. All dimensions are in imperial and metric, and measured from finish to finish excluding construction tolerances. 2. Landscape design is indicative only, subject the client's request. 3. All materials, dimensions, and drawings are approximate only. 4. Information is subject to change without notice, at developer's absolute discretion. 5. Actual area may vary from the stated area. 6. Drawings not to scale. 7. All images used are for illustrative purposes only and do not represent the actual size, features, specifications, fittings, and furnishings. 8. The developer reserves the right to make revisions / alterations, at it's absolute discretion, without any liability whatsoever.

EMAAR

lavita

THE OASIS

MEDIUM MANSION

M1-B AMAN

BASEMENT FLOOR	10642.48	SQ.FT.	988.72	SQ.M.
GROUND FLOOR	7734.19	SQ.FT.	718.53	SQ.M.
FIRST FLOOR	8083.04	SQ.FT.	750.94	SQ.M.
ROOF FLOOR	2200.36	SQ.FT.	204.42	SQ.M.
TOTAL AREA	28660.07	SQ.FT.	2662.61	SQ.M.

KEY PLAN

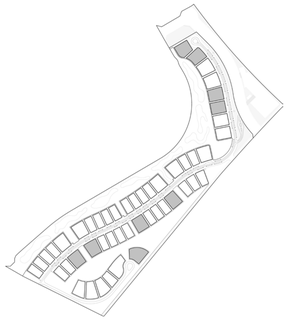

N

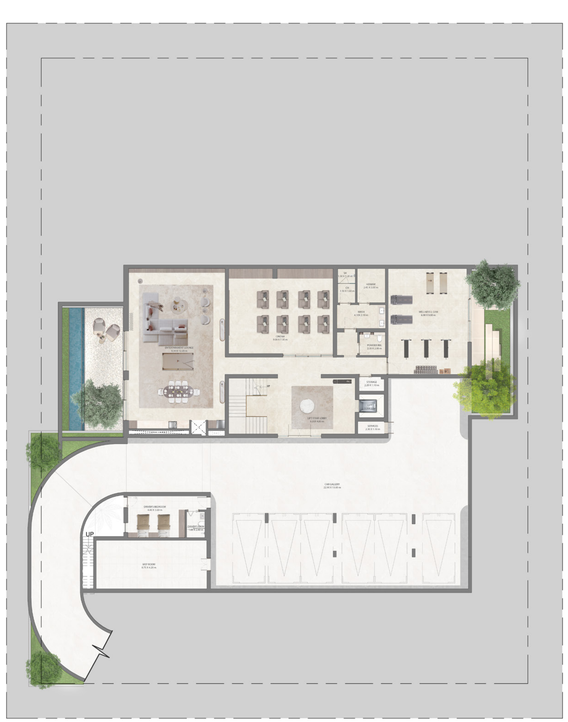

BASEMENT



GROUND FLOOR



FIRST FLOOR

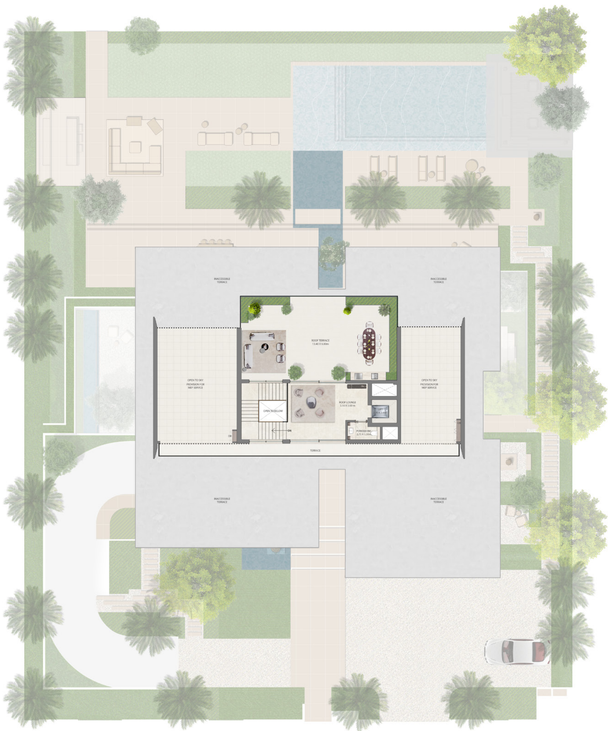

ROOF FLOOR

FLOOR PLAN 1. All dimensions are in imperial and metric, and measured from finish to finish excluding construction tolerances. 2. Landscape design is indicative only, subject the client's request. 3. All materials, dimensions, and drawings are approximate only. 4. Information is subject to change without notice, at developer's absolute discretion. 5. Actual area may vary from the stated area. 6. Drawings not to scale. 7. All images used are for illustrative purposes only and do not represent the actual size, features, specifications, fittings, and furnishings. 8. The developer reserves the right to make revisions / alterations, at it's absolute discretion, without any liability whatsoever.

EMAAR

lavita

THE OASIS

SMALL MANSION

S1-A NAYA

BASEMENT FLOOR	8080.14	SQ.FT.	750.67	SQ.M.
GROUND FLOOR	6244.57	SQ.FT.	580.14	SQ.M.
FIRST FLOOR	5771.71	SQ.FT.	536.21	SQ.M.
TOTAL AREA	20096.42	SQ.FT.	1867.02	SQ.M.

KEY PLAN

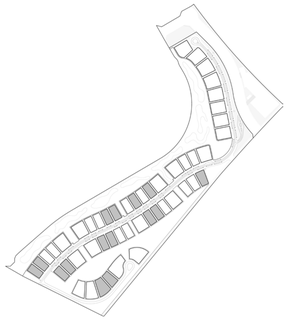

N

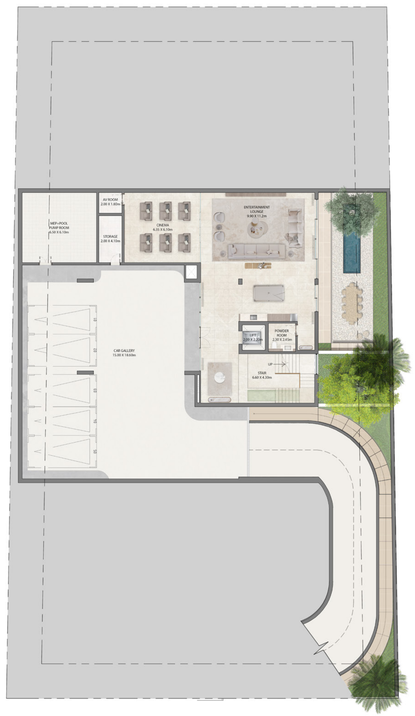

BASEMENT

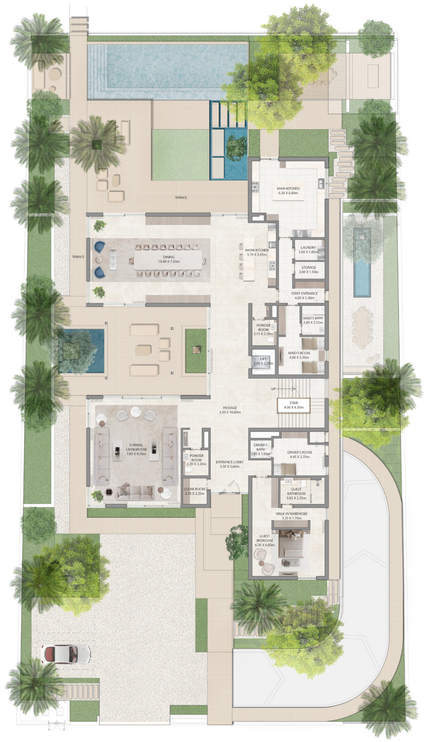

GROUND FLOOR



FIRST FLOOR

FLOOR PLAN 1. All dimensions are in imperial and metric, and measured from finish to finish excluding construction tolerances. 2. Landscape design is indicative only, subject the client's request. 3. All materials, dimensions, and drawings are approximate only. 4. Information is subject to change without notice, at developer's absolute discretion. 5. Actual area may vary from the stated area. 6. Drawings not to scale. 7. All images used are for illustrative purposes only and do not represent the actual size, features, specifications, fittings, and furnishings. 8. The developer reserves the right to make revisions / alterations, at it's absolute discretion, without any liability whatsoever.

EMAAR

lavita

THE OASIS

SMALL MANSION

S1-B FAYA

BASEMENT FLOOR	8080.14	SQ.FT.	750.67	SQ.M.
GROUND FLOOR	6070.52	SQ.FT.	563.97	SQ.M.
FIRST FLOOR	5874.29	SQ.FT.	545.74	SQ.M.
TOTAL AREA	20024.94	SQ.FT.	1860.38	SQ.M.

KEY PLAN

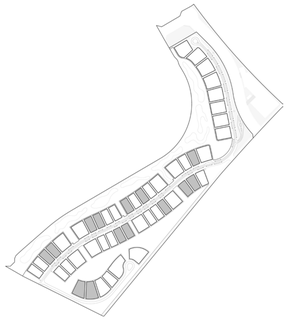

N

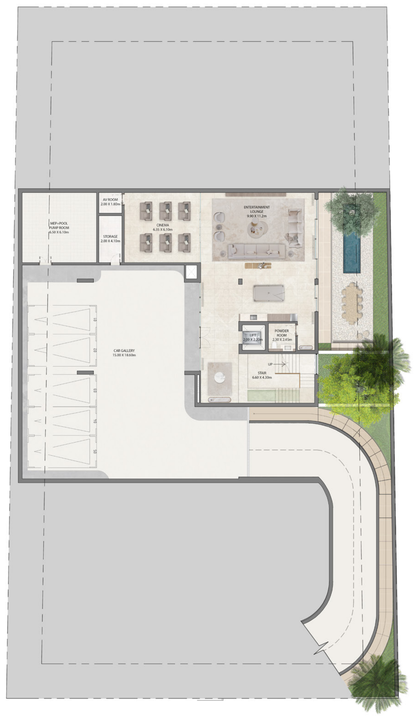

BASEMENT

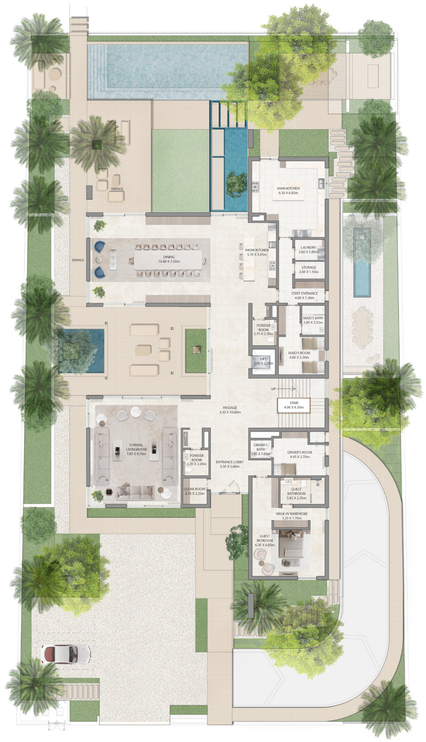

GROUND FLOOR



FIRST FLOOR

FLOOR PLAN 1. All dimensions are in imperial and metric, and measured from finish to finish excluding construction tolerances. 2. Landscape design is indicative only, subject the client's request. 3. All materials, dimensions, and drawings are approximate only. 4. Information is subject to change without notice, at developer's absolute discretion. 5. Actual area may vary from the stated area. 6. Drawings not to scale. 7. All images used are for illustrative purposes only and do not represent the actual size, features, specifications, fittings, and furnishings. 8. The developer reserves the right to make revisions / alterations, at it's absolute discretion, without any liability whatsoever.

EMAAR

lavita

THE OASIS

FLOOR PLAN, M1-B AMAN

EMAAR

lavita

THE OASIS

MEDIUM MANSION

M1-B AMAN

BASEMENT FLOOR	9188.94	SQ.FT.	853.68	SQ.M.
GROUND FLOOR	7990.70	SQ.FT.	742.36	SQ.M.
FIRST FLOOR	8085.42	SQ.FT.	751.16	SQ.M.
ROOF FLOOR	2252.24	SQ.FT.	209.24	SQ.M.
TOTAL AREA	27517.29	SQ.FT.	2556.44	SQ.M.

KEY PLAN

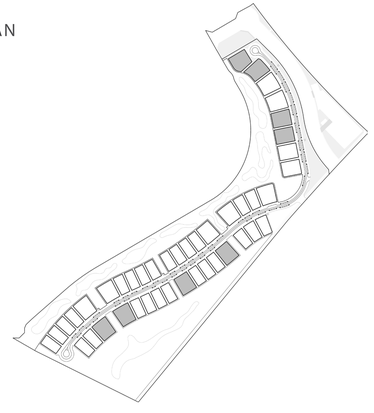

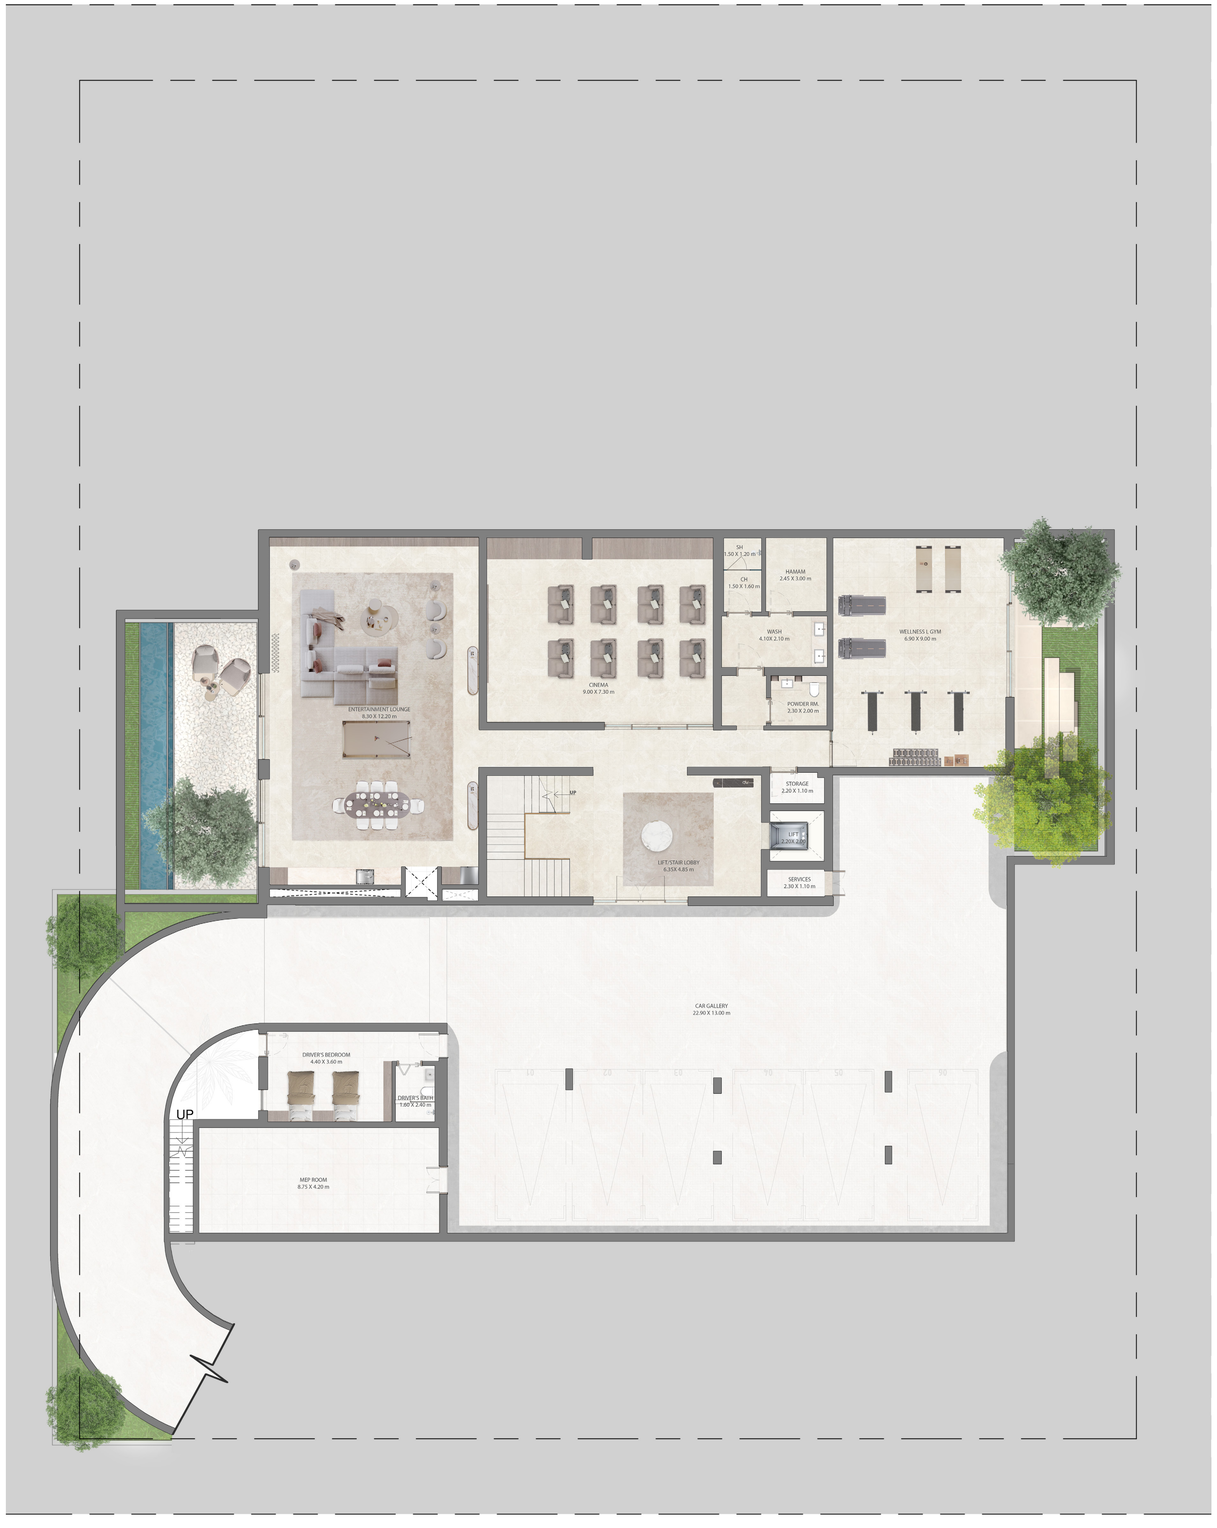

BASEMENT

lavita

THE OASIS

MEDIUM MANSION

M1-B AMAN

BASEMENT FLOOR	9188.94	SQ.FT.	853.68	SQ.M.
GROUND FLOOR	7990.70	SQ.FT.	742.36	SQ.M.
FIRST FLOOR	8085.42	SQ.FT.	751.16	SQ.M.
ROOF FLOOR	2252.24	SQ.FT.	209.24	SQ.M.
TOTAL AREA	27517.29	SQ.FT.	2556.44	SQ.M.

KEY PLAN

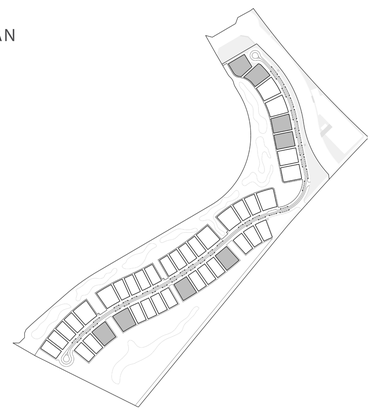



GROUND FLOOR

lavita

THE OASIS

MEDIUM MANSION

M1-B AMAN

BASEMENT FLOOR	9188.94	SQ.FT.	853.68	SQ.M.
GROUND FLOOR	7990.70	SQ.FT.	742.36	SQ.M.
FIRST FLOOR	8085.42	SQ.FT.	751.16	SQ.M.
ROOF FLOOR	2252.24	SQ.FT.	209.24	SQ.M.
TOTAL AREA	27517.29	SQ.FT.	2556.44	SQ.M.

KEY PLAN

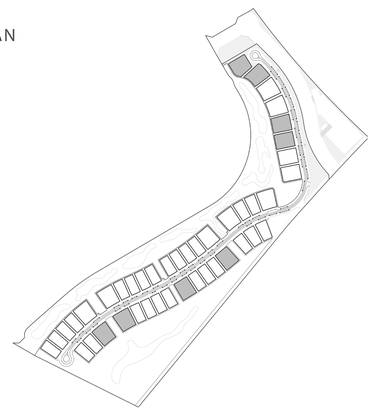



FIRST FLOOR

lavita

THE OASIS

MEDIUM MANSION

M1-B AMAN

BASEMENT FLOOR	9188.94	SQ.FT.	853.68	SQ.M.
GROUND FLOOR	7990.70	SQ.FT.	742.36	SQ.M.
FIRST FLOOR	8085.42	SQ.FT.	751.16	SQ.M.
ROOF FLOOR	2252.24	SQ.FT.	209.24	SQ.M.
TOTAL AREA	27517.29	SQ.FT.	2556.44	SQ.M.

KEY PLAN

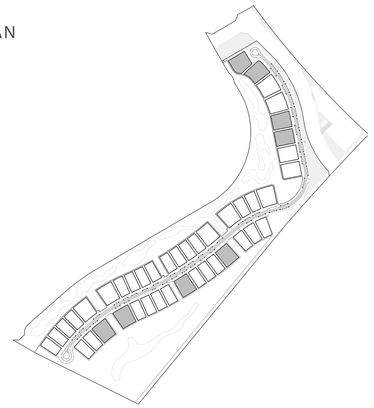

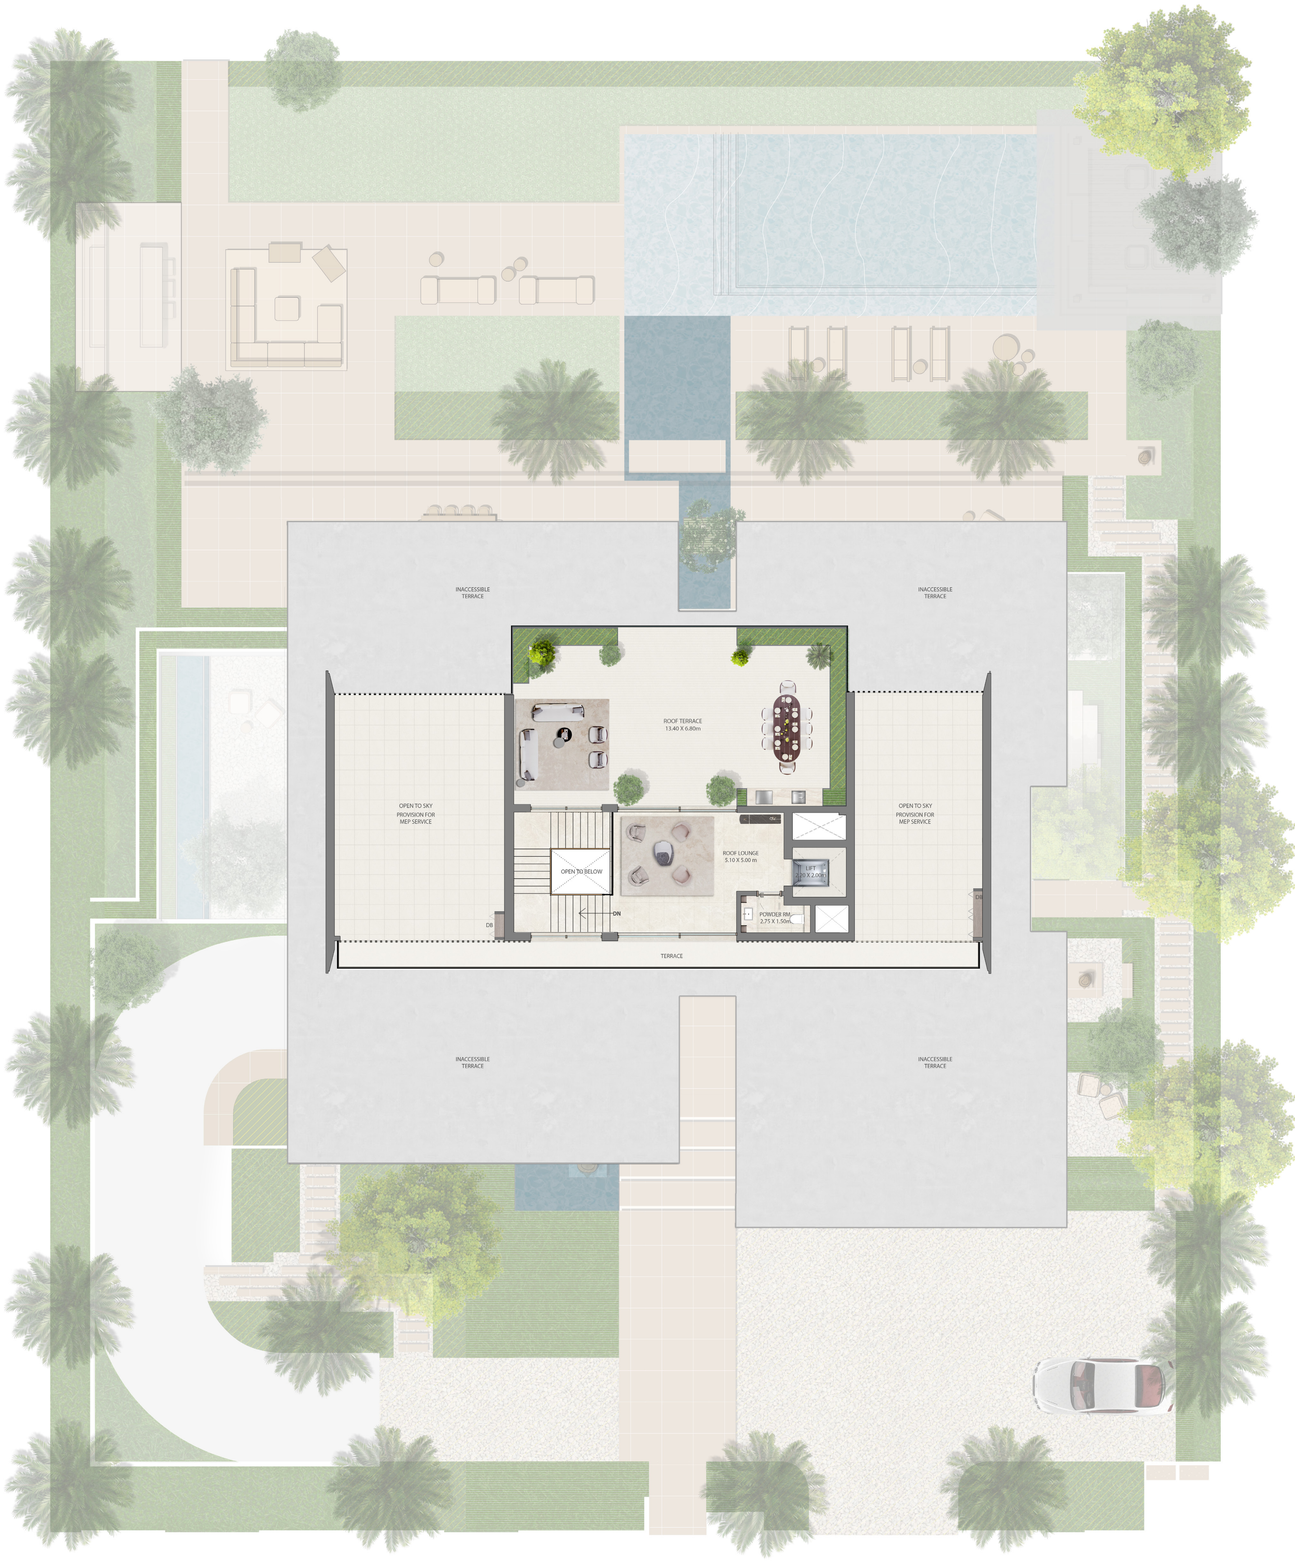

ROOF FLOOR

lavita

THE OASIS

FLOOR PLAN, M1-A AYANNA

EMAAR

lavita

THE OASIS

MEDIUM MANSION

M1-A AYANNA

BASEMENT FLOOR	9191.41	SQ.FT.	853.91	SQ.M.
GROUND FLOOR	8427.07	SQ.FT.	782.90	SQ.M.
FIRST FLOOR	8666.13	SQ.FT.	805.11	SQ.M.
ROOF FLOOR	2218.23	SQ.FT.	206.08	SQ.M.
TOTAL AREA	28502.83	SQ.FT.	2648.00	SQ.M.

KEY PLAN

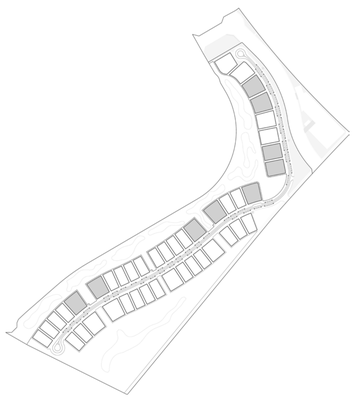

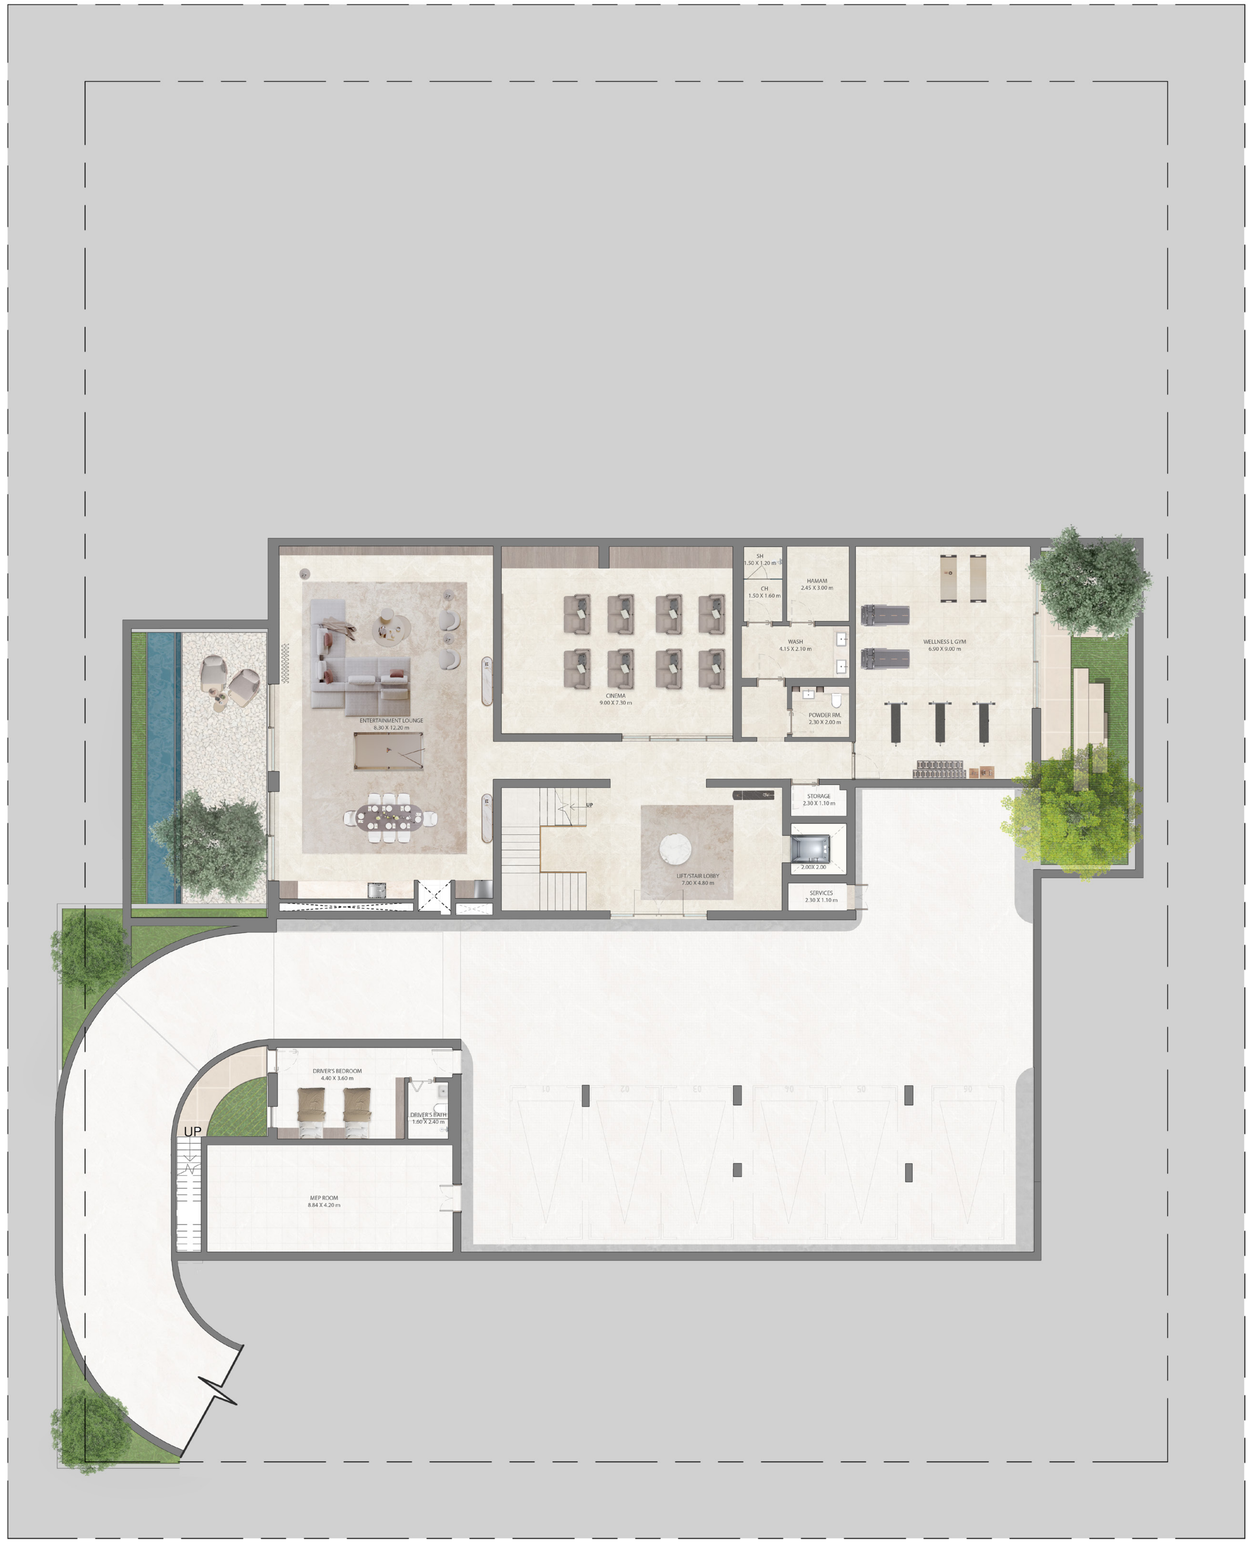

BASEMENT

lavita

THE OASIS

MEDIUM MANSION

M1-A AYANNA

BASEMENT FLOOR	9191.41	SQ.FT.	853.91	SQ.M.
GROUND FLOOR	8427.07	SQ.FT.	782.90	SQ.M.
FIRST FLOOR	8666.13	SQ.FT.	805.11	SQ.M.
ROOF FLOOR	2218.23	SQ.FT.	206.08	SQ.M.
TOTAL AREA	28502.83	SQ.FT.	2648.00	SQ.M.

KEY PLAN

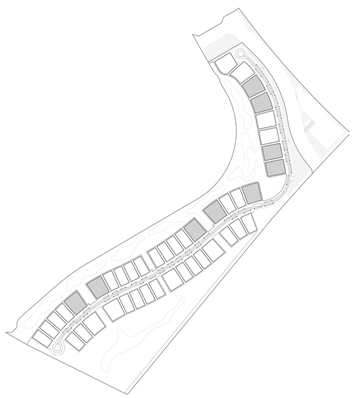



GROUND FLOOR

lavita

THE OASIS

MEDIUM MANSION

M1-A AYANNA

BASEMENT FLOOR	9191.41	SQ.FT.	853.91	SQ.M.
GROUND FLOOR	8427.07	SQ.FT.	782.90	SQ.M.
FIRST FLOOR	8666.13	SQ.FT.	805.11	SQ.M.
ROOF FLOOR	2218.23	SQ.FT.	206.08	SQ.M.
TOTAL AREA	28502.83	SQ.FT.	2648.00	SQ.M.

KEY PLAN

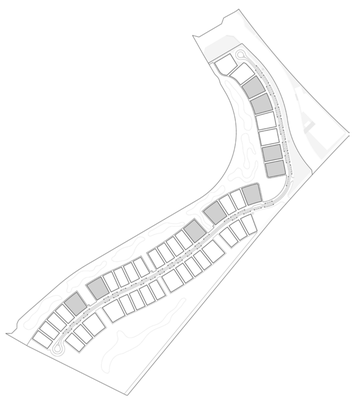



FIRST FLOOR

lavita

THE OASIS

MEDIUM MANSION

M1-A AYANNA

BASEMENT FLOOR	9191.41	SQ.FT.	853.91	SQ.M.
GROUND FLOOR	8427.07	SQ.FT.	782.90	SQ.M.
FIRST FLOOR	8666.13	SQ.FT.	805.11	SQ.M.
ROOF FLOOR	2218.23	SQ.FT.	206.08	SQ.M.
TOTAL AREA	28502.83	SQ.FT.	2648.00	SQ.M.

KEY PLAN

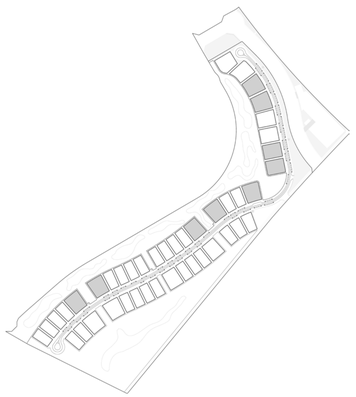

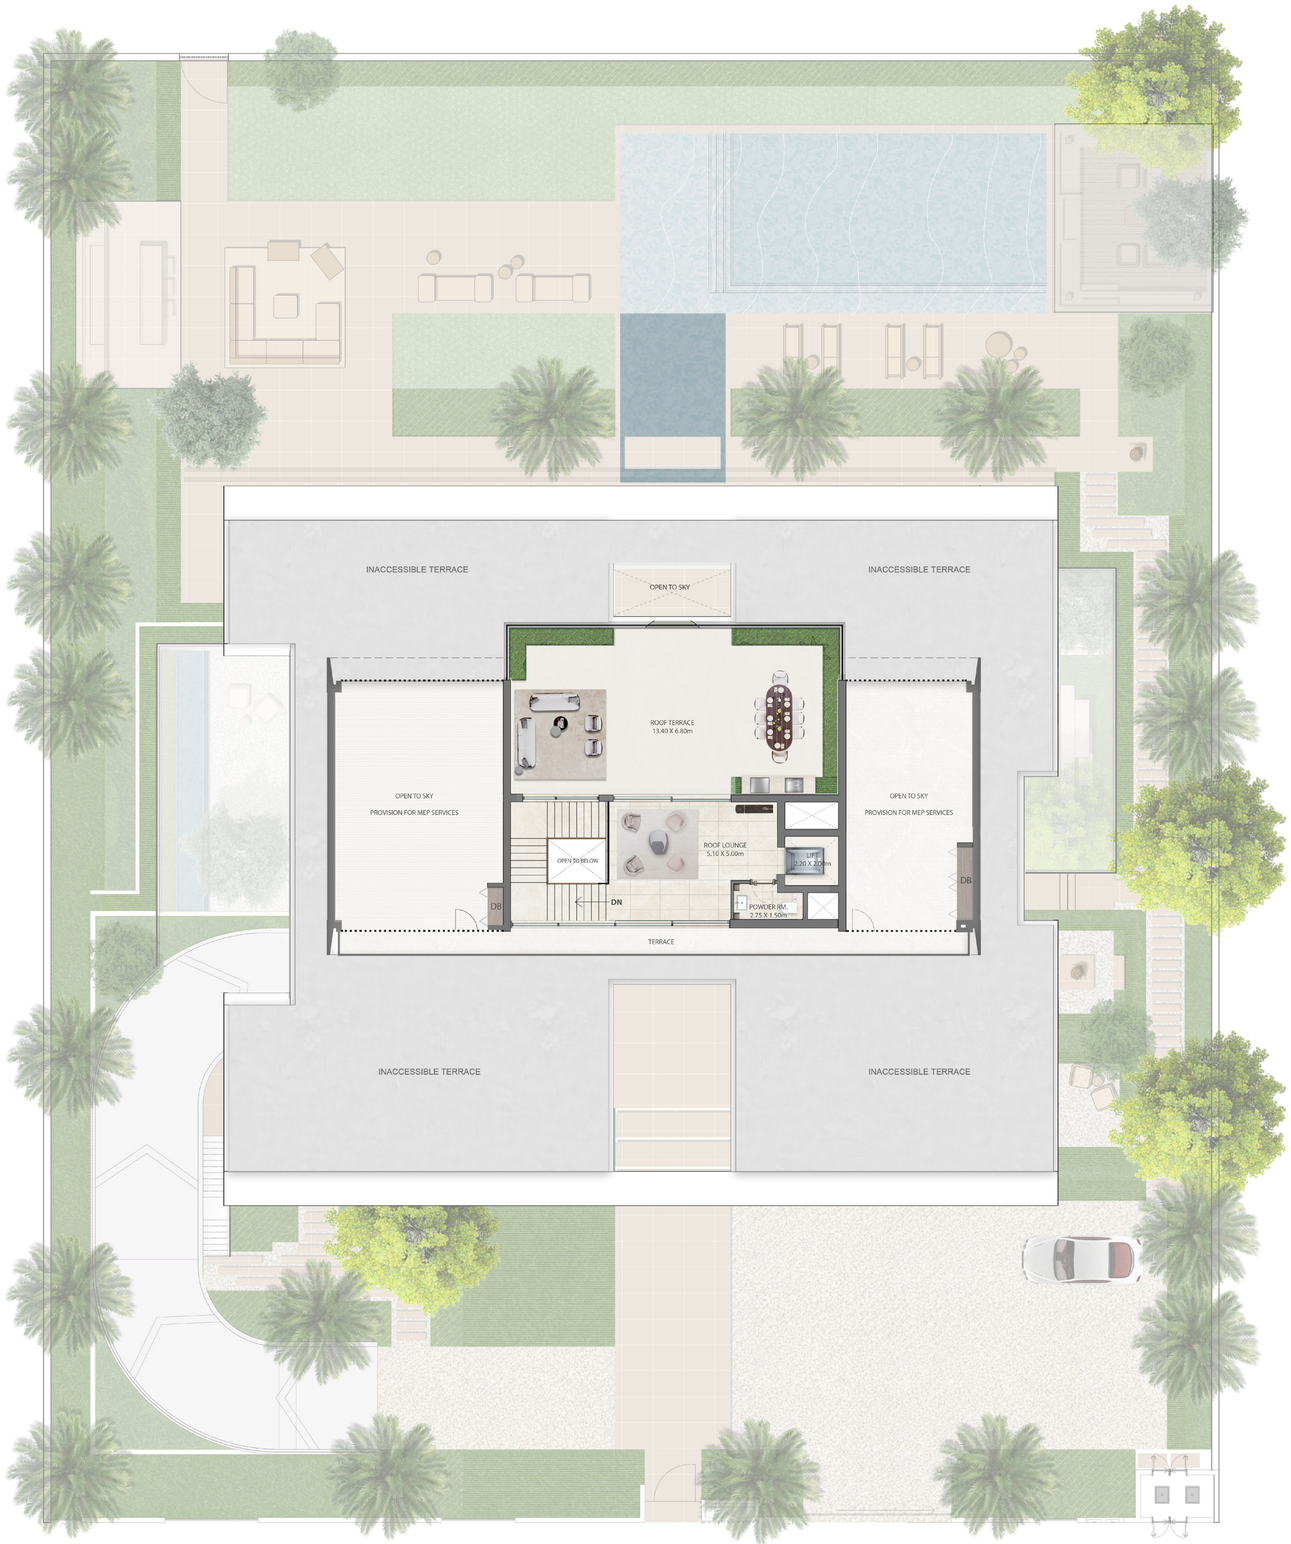

ROOF FLOOR