


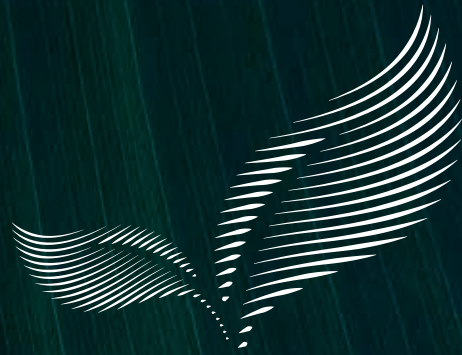

Victoria Palms

CONNECT TO DISCONNECT



Victoria Palms
CONNECT TO DISCONNECT







UNIT MIX

Total Plot Area	6,288.71 sq.m
Total Units	44 Townhouses
Configuration	Ground + 3 Floors


Townhouse 4B | Type A

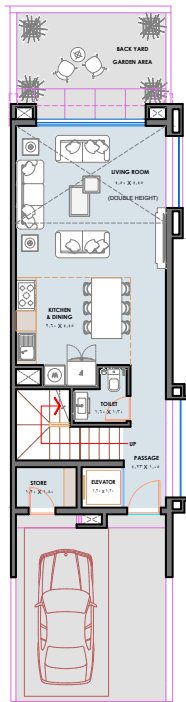


GROUND FLOOR

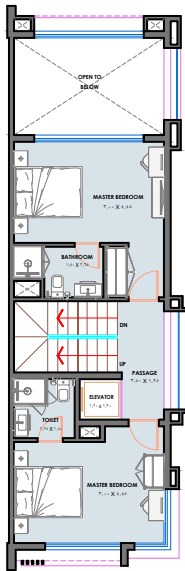


FIRST FLOOR

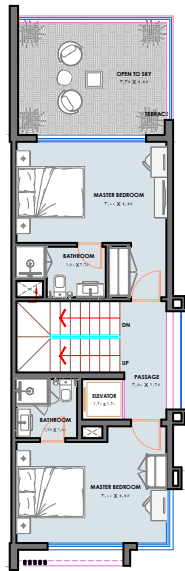

SECOND FLOOR

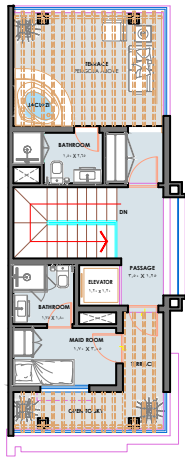


THIRD FLOOR

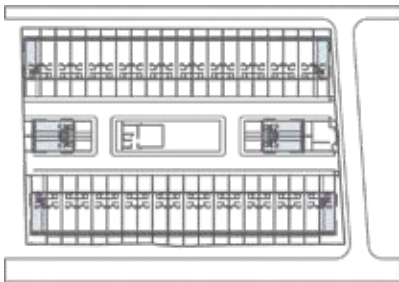


All drawings and dimensions are approximate. Drawings are not to scale and are subject to change without notice. The developer reserves the right to make re-visions. The units are measured at typical floors in the building and columns may vary in size depending on the floor level. The furnishing and accessories shown are for representation only. The availability, length and width of the balcony varies depending on which floor and which orientation the unit is located within the building. There will be slight differences in the internal areas between the same unit types depending on the shaft sizes that go through the units.

Internal Area	2127.66 sq.ft
Outdoor Area	897.89 to 1456.92 sq.ft
Total Area	3025.55 to 3584.58 sq.ft


Townhouse 4B | Type B

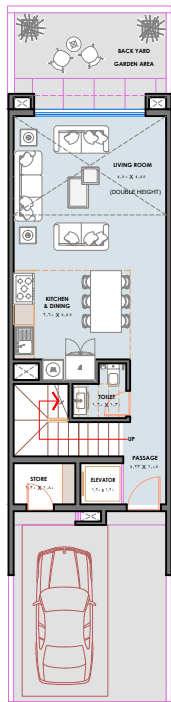


GROUND FLOOR

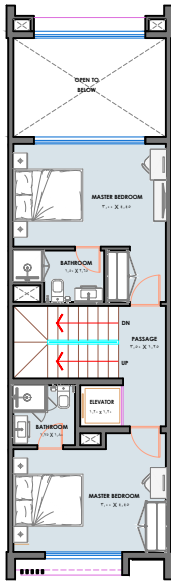


FIRST FLOOR

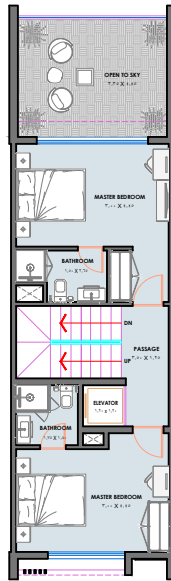

SECOND FLOOR

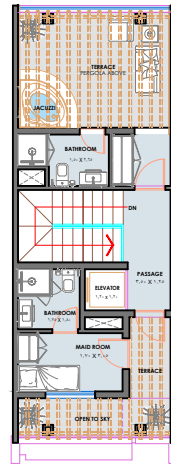

THIRD FLOOR

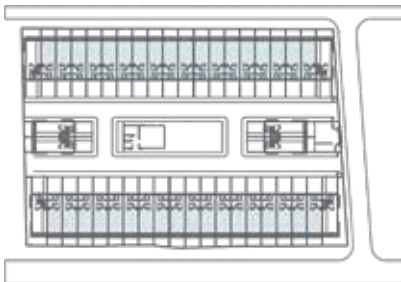


All drawings and dimensions are approximate. Drawings are not to scale and are subject to change without notice. The developer reserves the right to make re-visions. The units are measured at typical floors in the building and columns may vary in size depending on the floor level. The furnishing and accessories shown are for representation only. The availability, length and width of the balcony varies depending on which floor and which orientation the unit is located within the building. There will be slight differences in the internal areas between the same unit types depending on the shaft sizes that go through the units.

Internal Area	2071.32 sq.ft
Outdoor Area	890.39 to 964.68 sq.ft
Total Area	2961.71 to 3036 sq.ft

MASTERPLAN



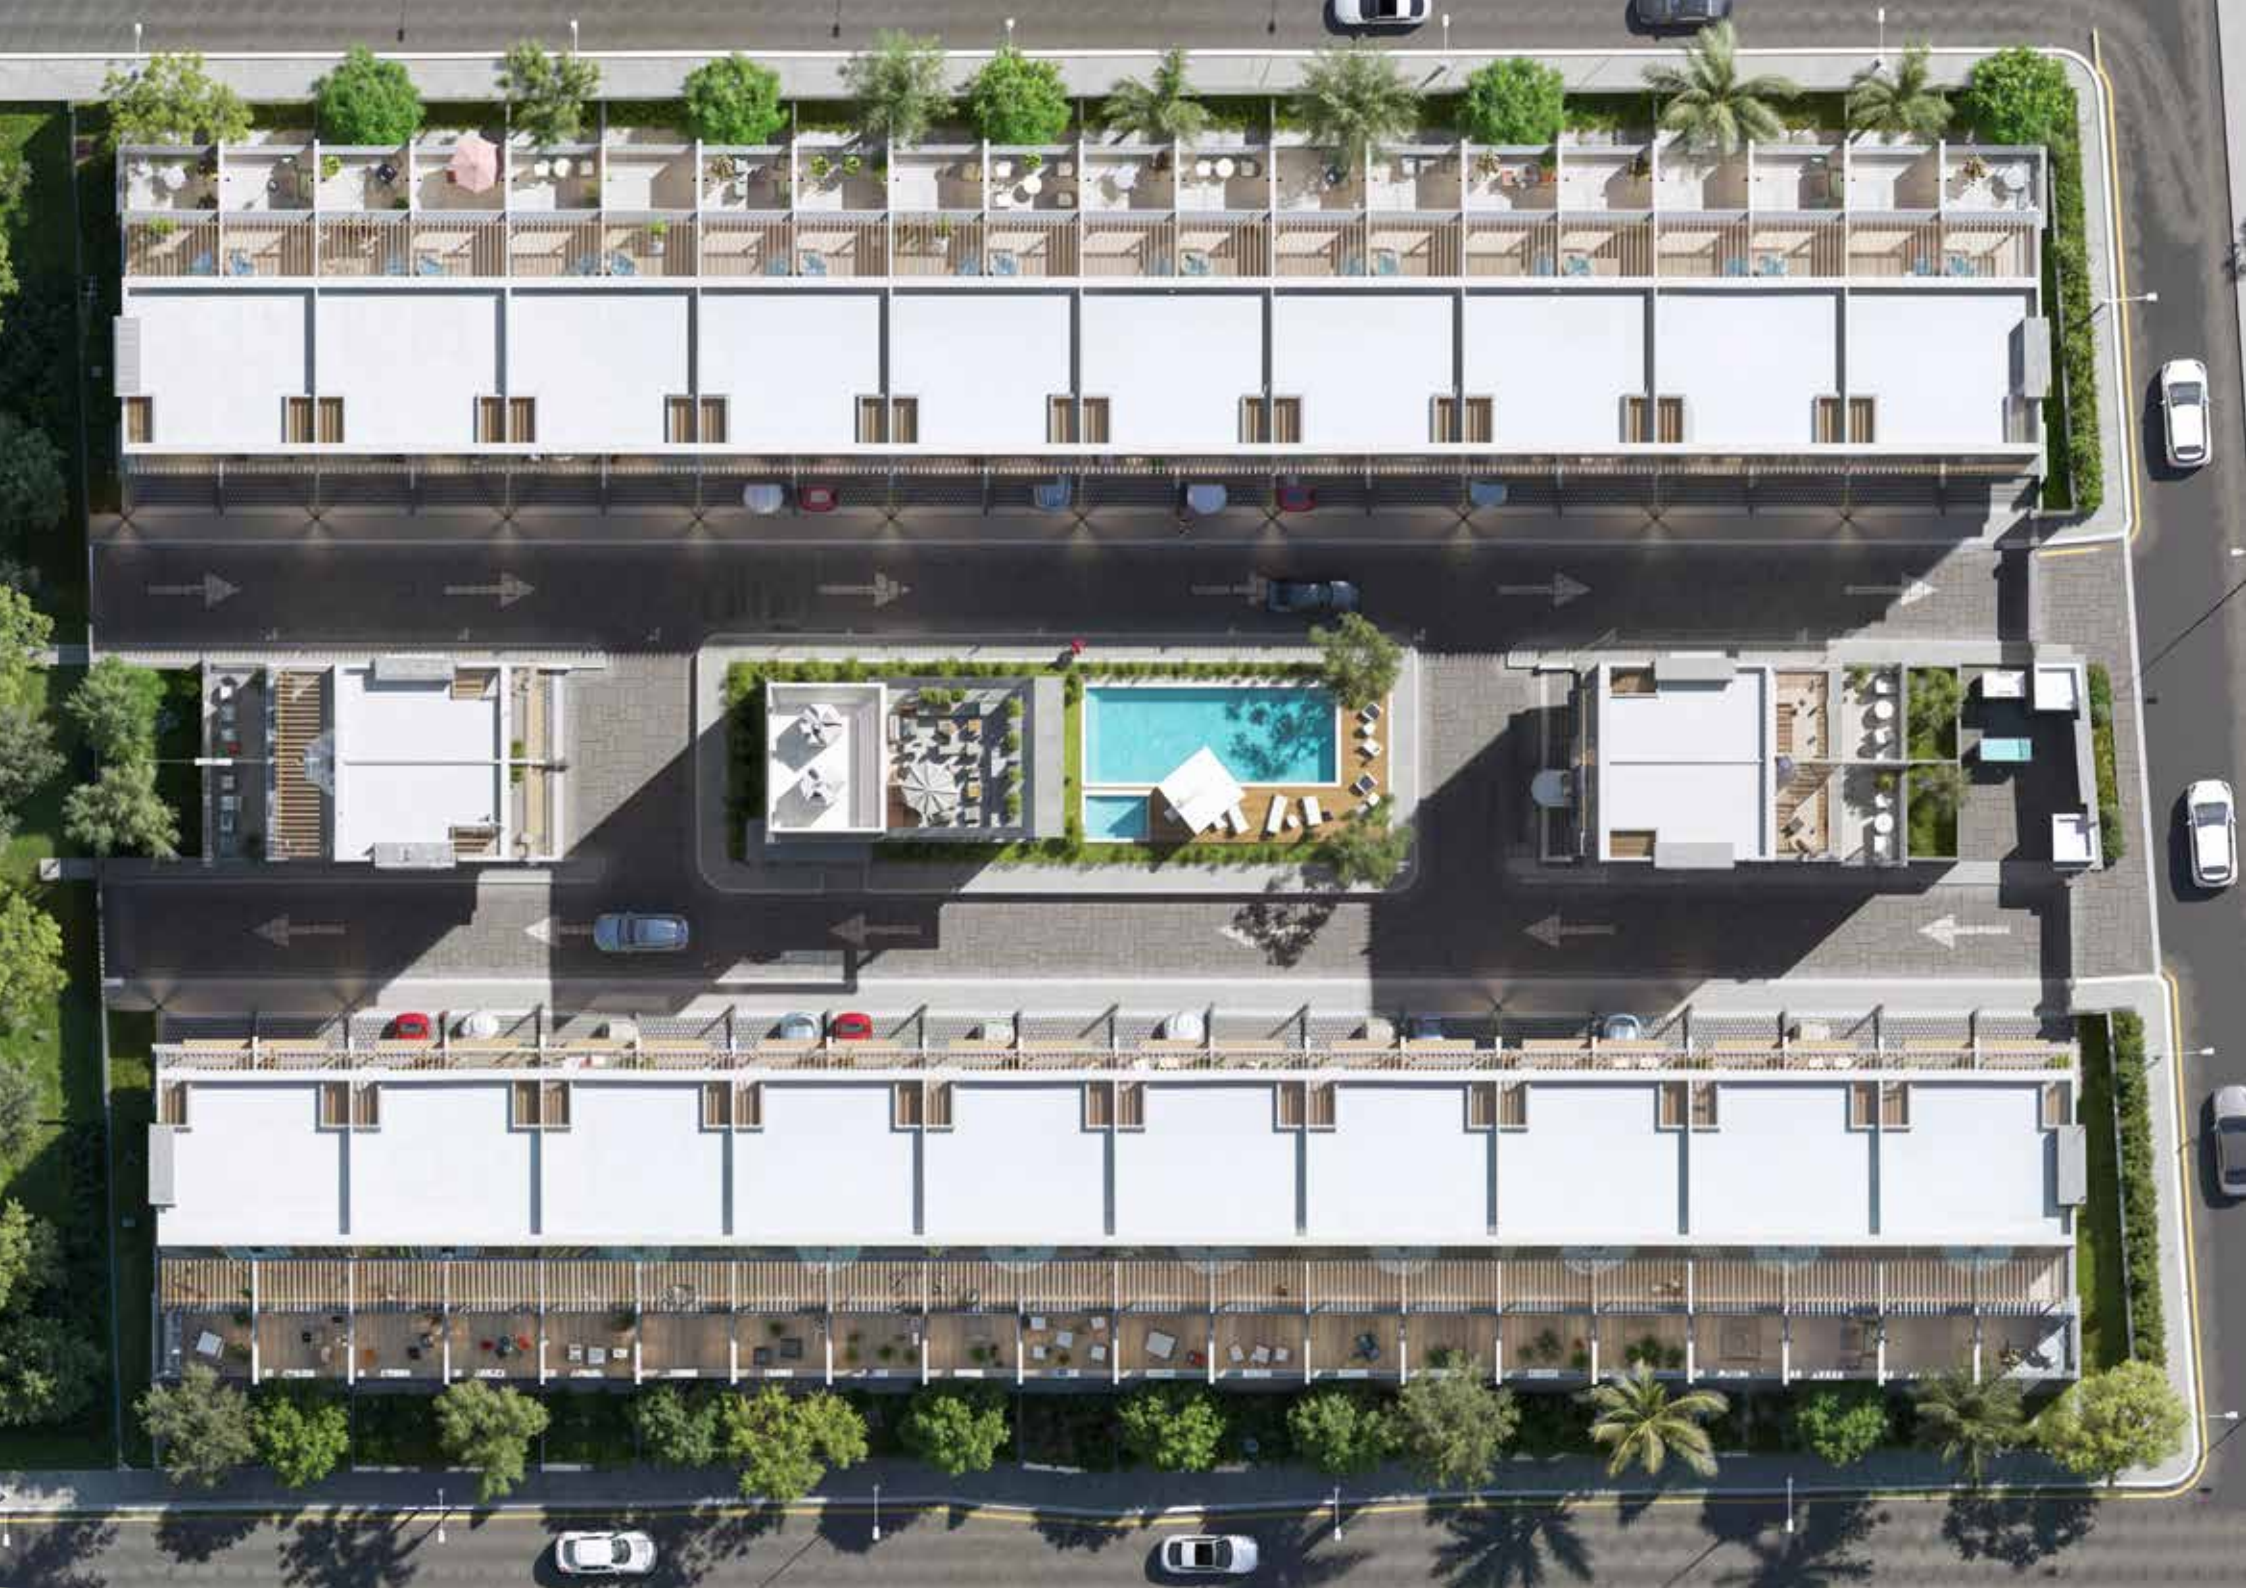

R.