


THE CANOPIES 2

BUILDING TYPE LE - LEVEL 01 FLOOR PLATE

1:150

DiLEONARDO

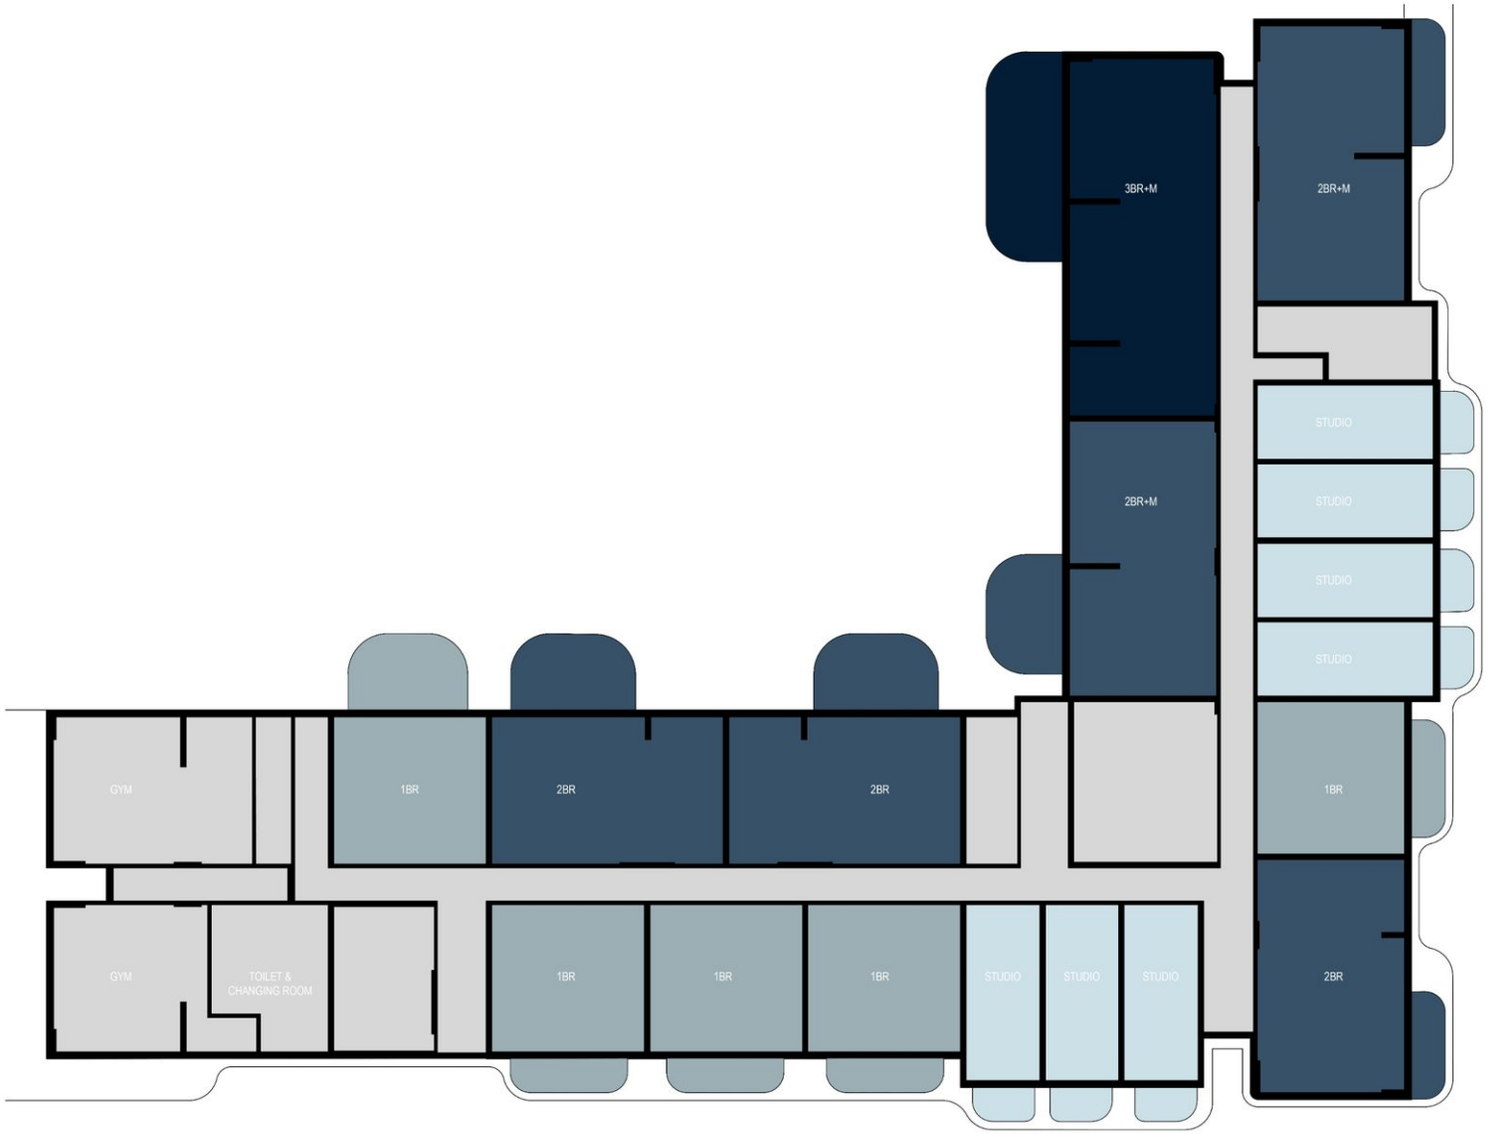


THE CANOPIES 2

BUILDING TYPE LE - LEVEL 02 FLOOR PLATE

1:150

DiLEONARDO

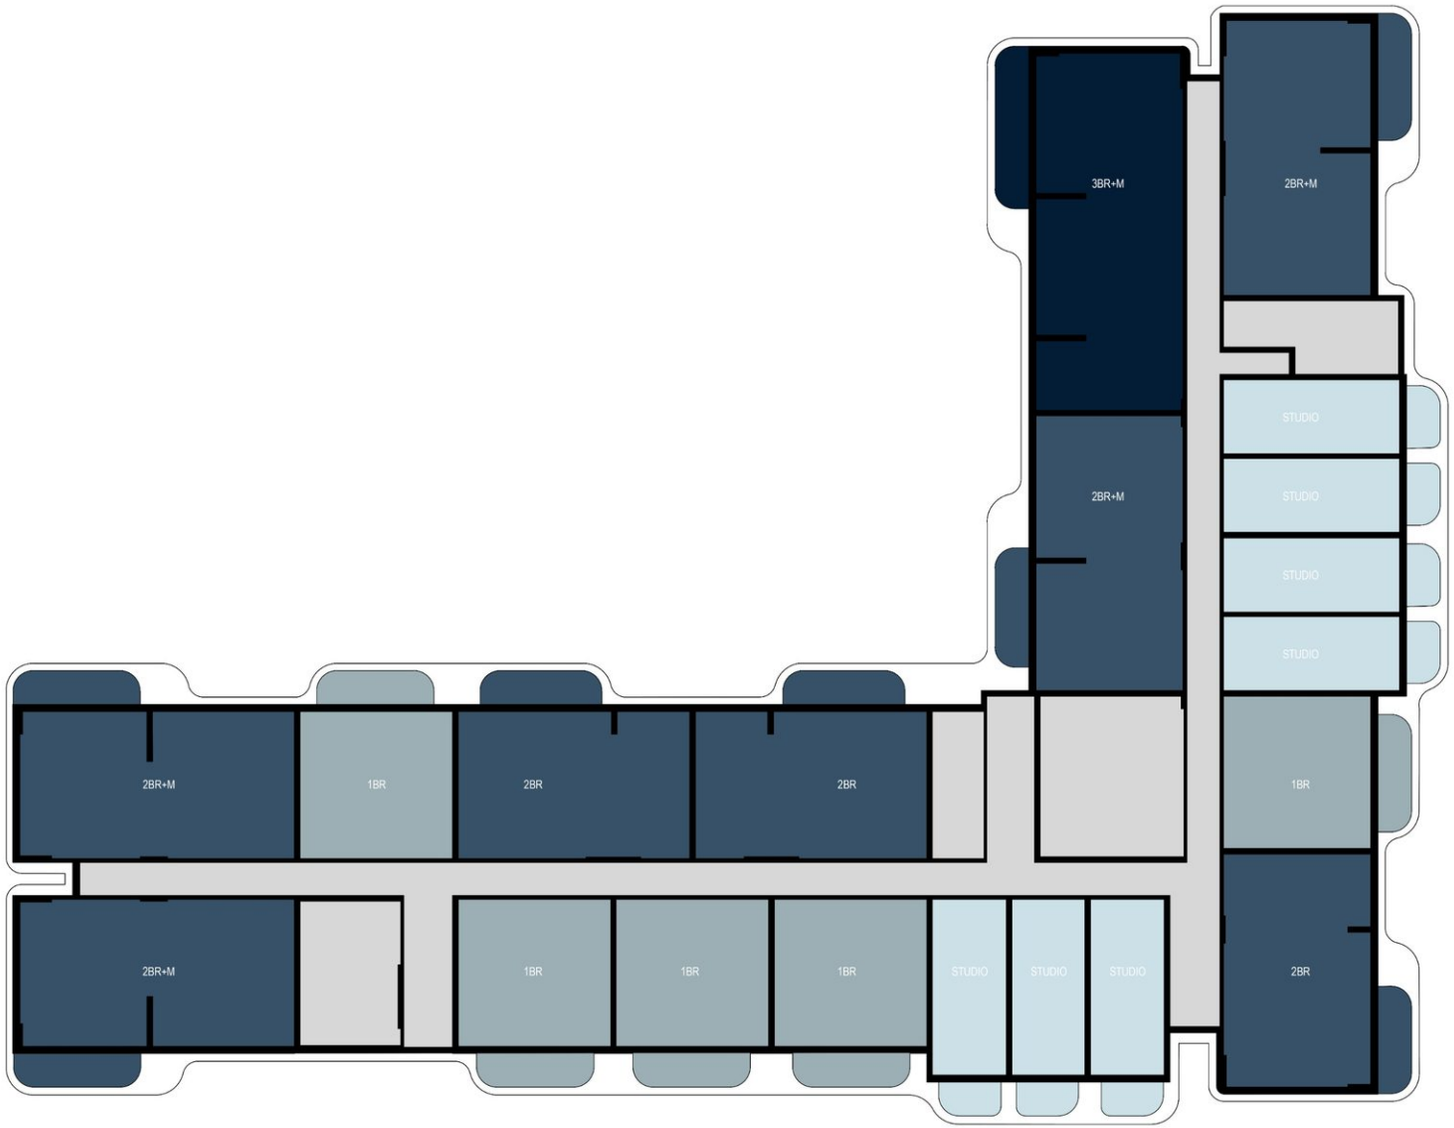


THE CANOPIES 2

BUILDING TYPE LE - LEVEL 03 TO 08 TYPICAL FLOOR PLATE

1:150

DILEONARDO

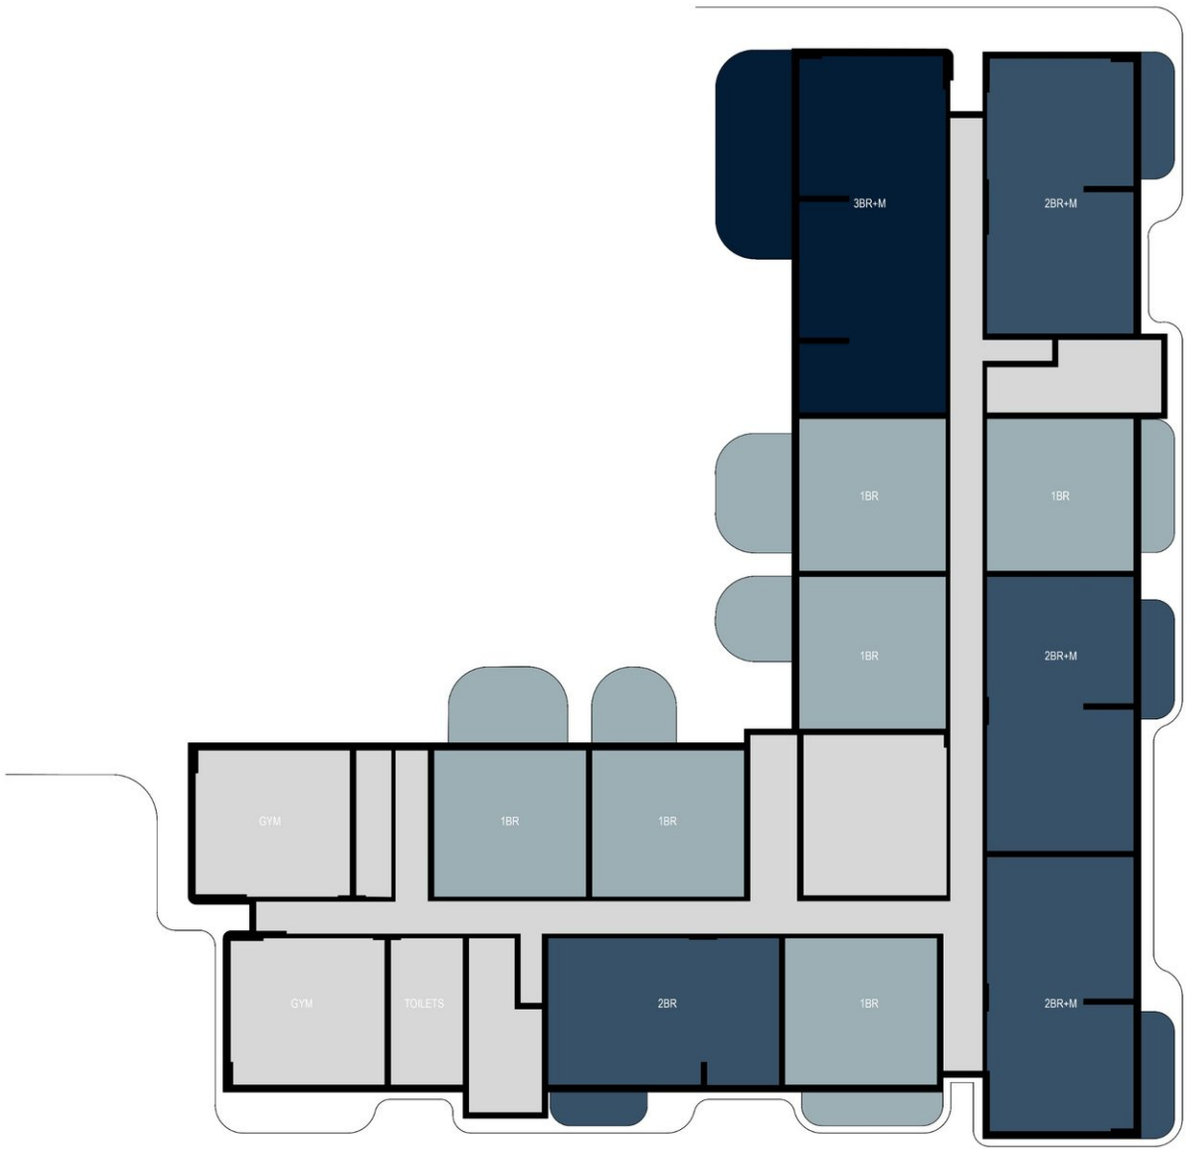


THE CANOPIES 2

BUILDING TYPE LM - LEVEL 01 FLOOR PLATE

1:150

DILEONARDO

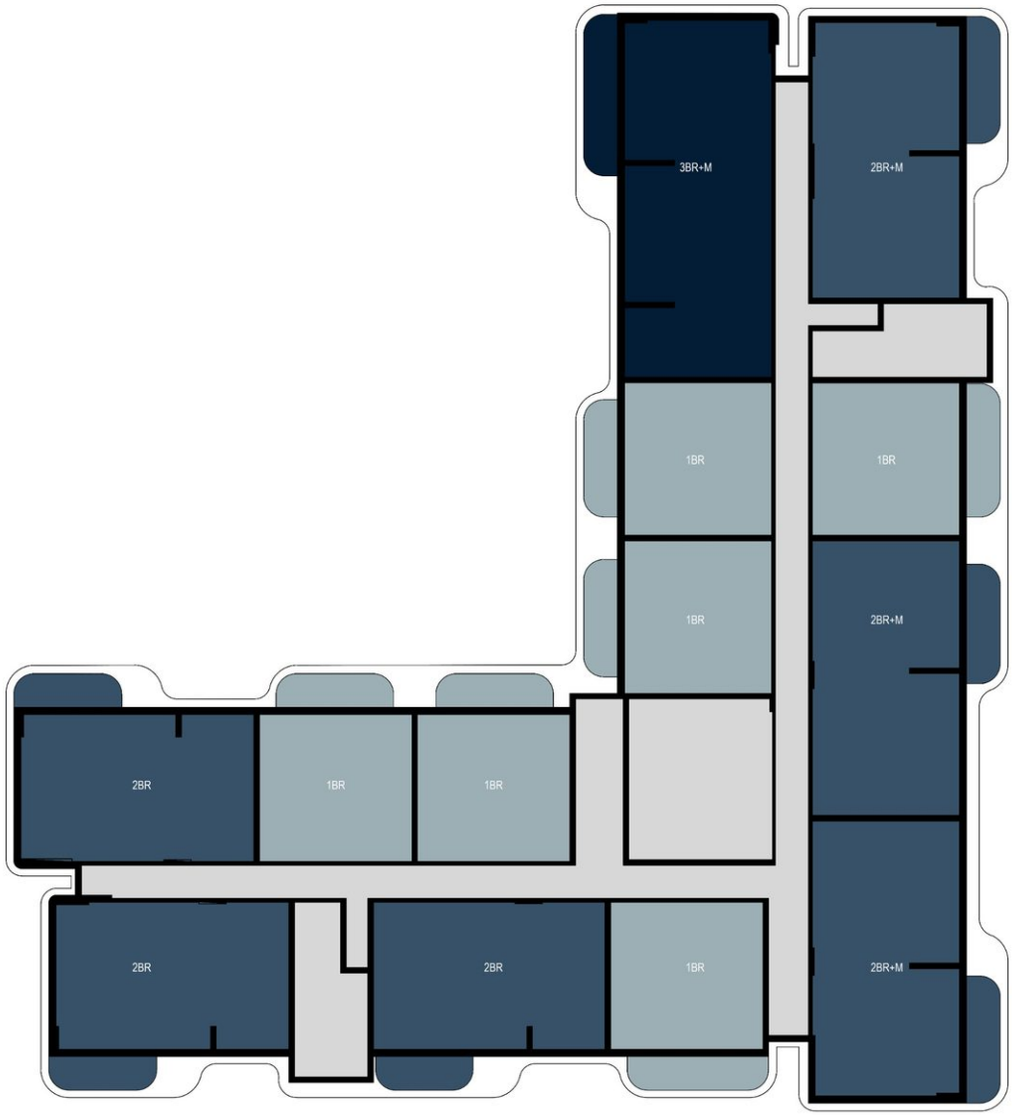


THE CANOPIES 2

BUILDING TYPE LM - LEVEL 02 TO 09 TYPICAL FLOOR PLATE

1:150

DILEONARDO

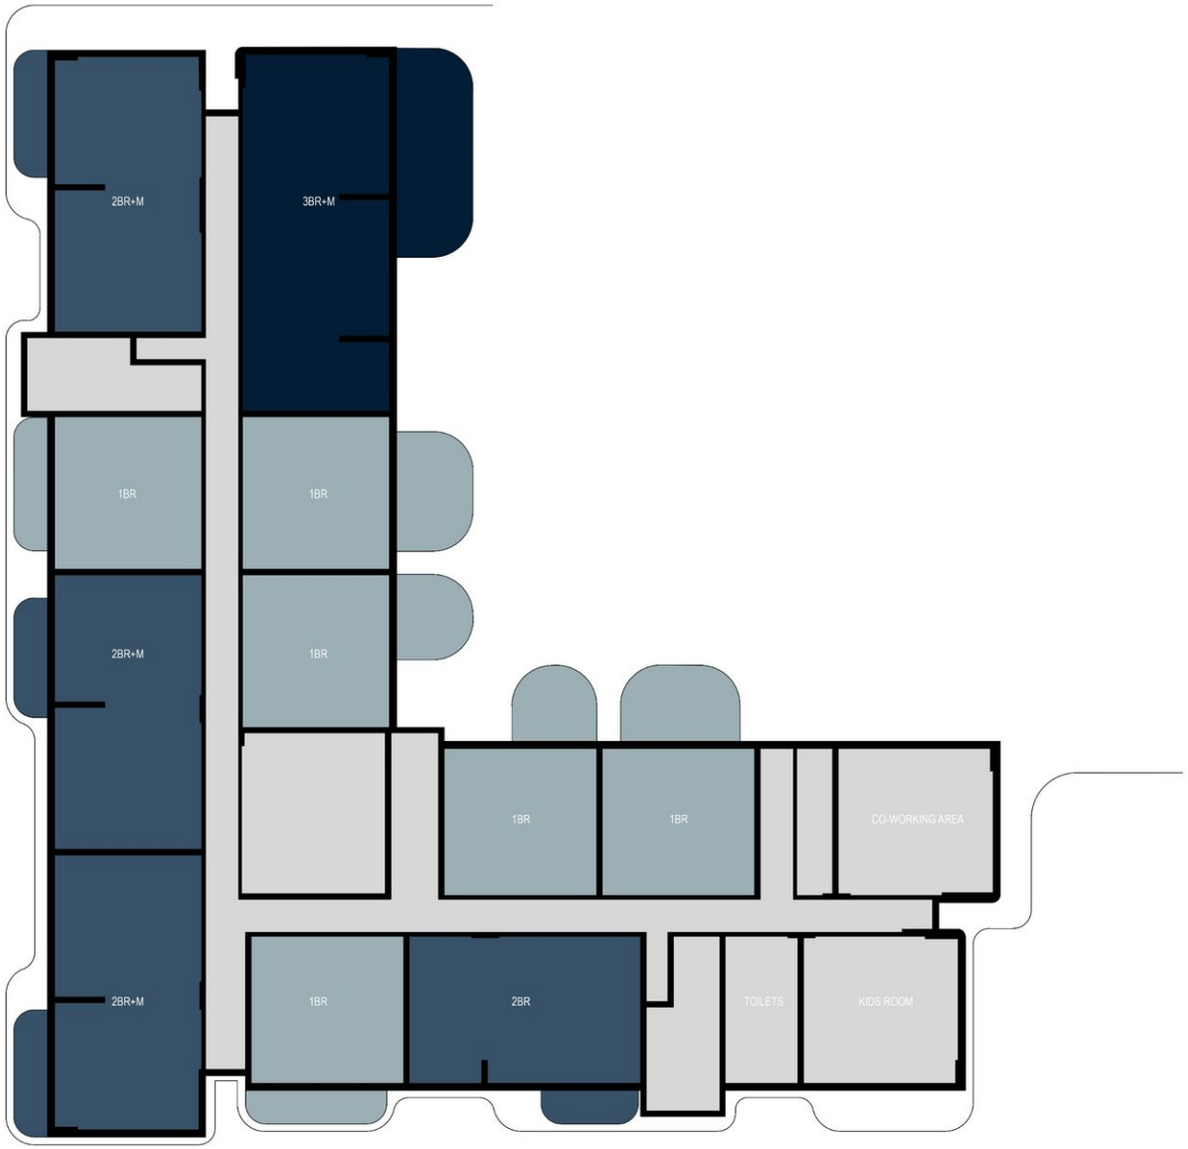


THE CANOPIES 2

BUILDING TYPE LS - LEVEL 01 FLOOR PLATE

1:150

DILEONARDO

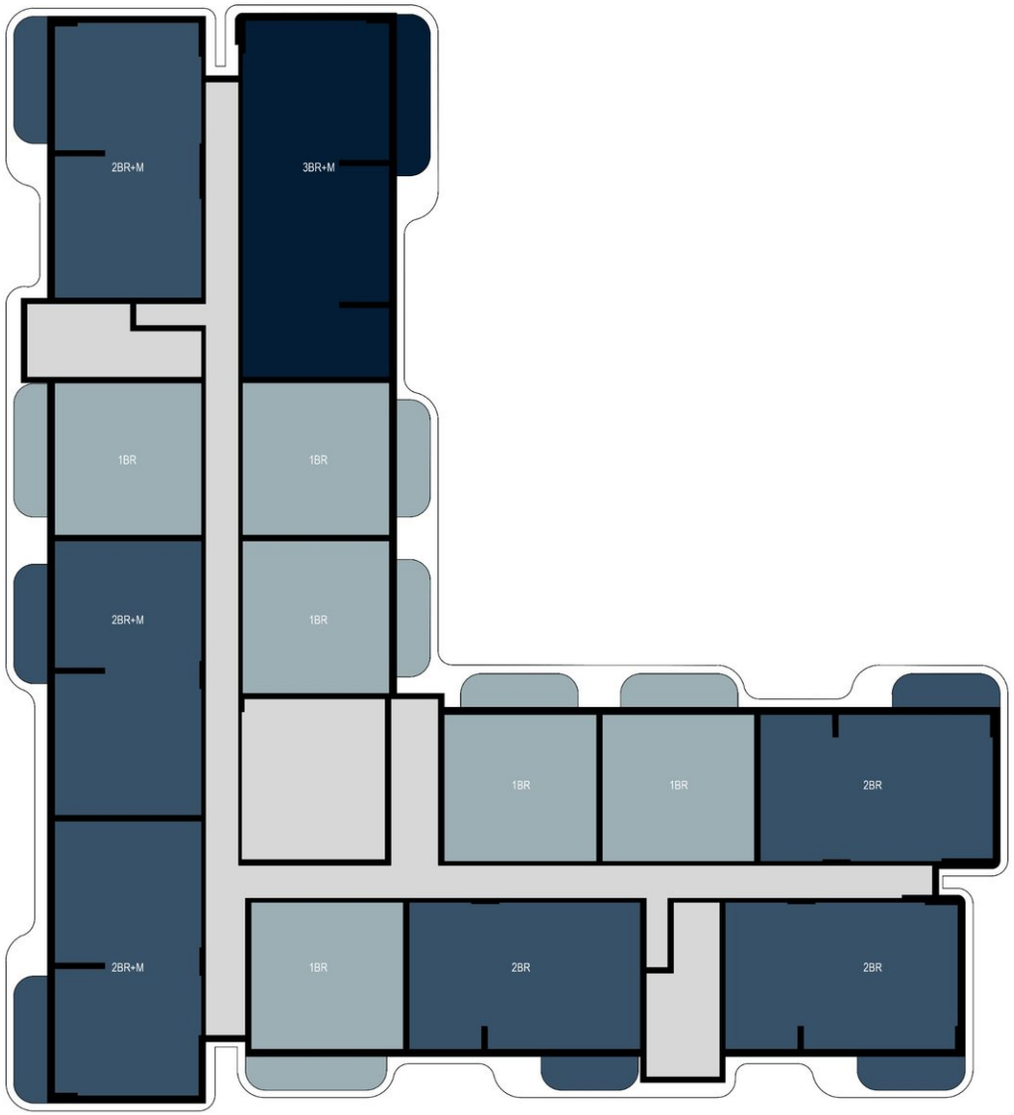

THE CANOPIES 2

BUILDING TYPE LS - LEVEL 02 TO 09 TYPICAL FLOOR PLATE

1:150

DILEONARDO



DILEONARDO

THE CANOPIES 2

STUDIO TYPE 1

1:30



DiLEONARDO

THE CANOPIES 2

STUDIO TYPE 2 ADA

1:30



DILEONARDO

THE CANOPIES 2

1BR TYPE 1A

1:30



DILEONARDO

THE CANOPIES 2

1BR TYPE 1B

1:30



DiLEONARDO

THE CANOPIES 2

1BR TYPE 2 ADA

1:30



DILEONARDO

THE CANOPIES 2

2 BR TYPE 1

1:30



DILEONARDO

THE CANOPIES 2

2BR TYPE 2

1:30



DiLEONARDO

THE CANOPIES 2

2BR TYPE 3 ADA

1:30



DILEONARDO

THE CANOPIES 2

2 BR + M TYPE 1A

1:30



DILEONARDO

THE CANOPIES 2

2BR + M TYPE 1B

1:30



DILEONARDO

THE CANOPIES 2

2 BR + M TYPE 2A

1:30



DILEONARDO

THE CANOPIES 2

2BR+M TYPE 2B

1:30



THE CANOPIES 2

2BR+M TYPE 3 ADA

1:30

DiLEONARDO



THE CANOPIES 2

3BR+M TYPE 1

1:30

DILEONARDO



THE CANOPIES 2

3BR+M TYPE 2 ADA

1:30

DILEONARDO