




JASMINE
HILLS




Floor Plans


TRANQUILITY
AND MODERNITY
HARMONIZE

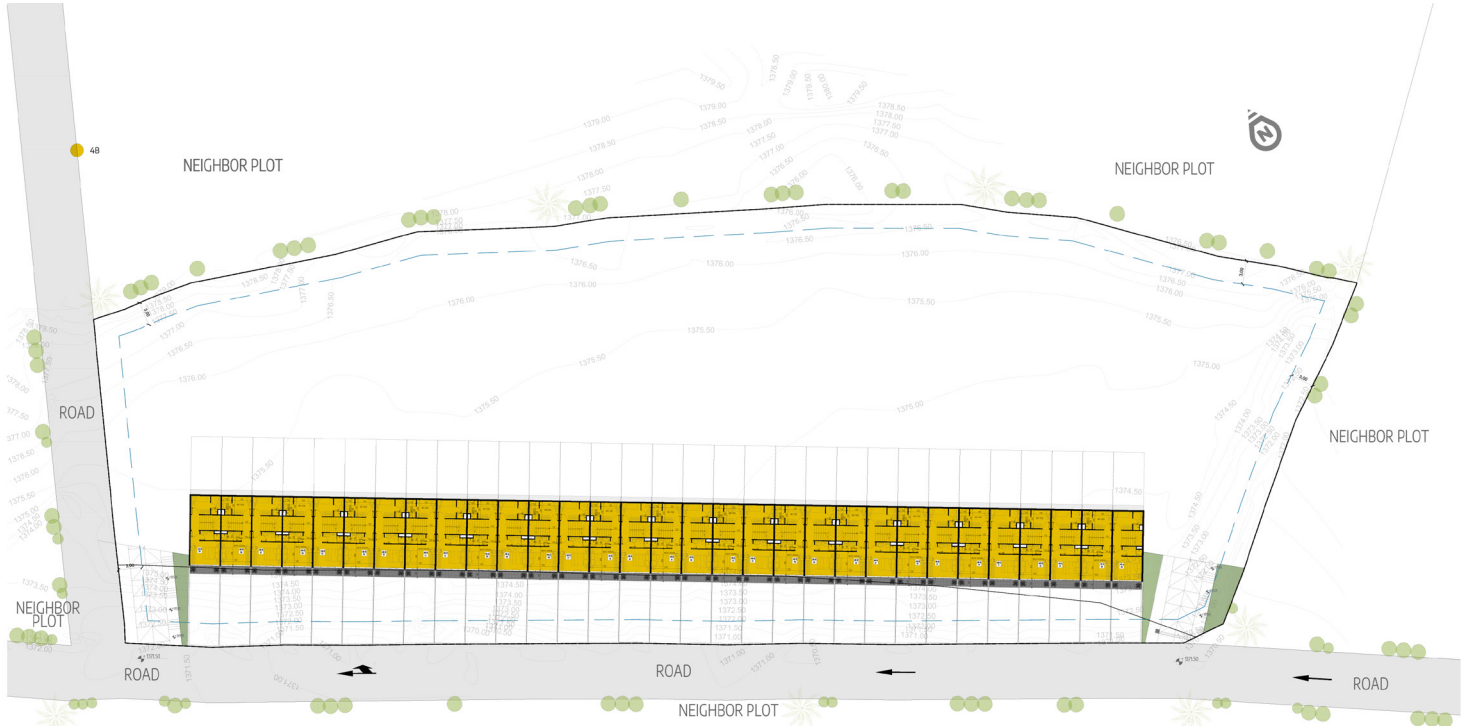


Basement Floor Plan

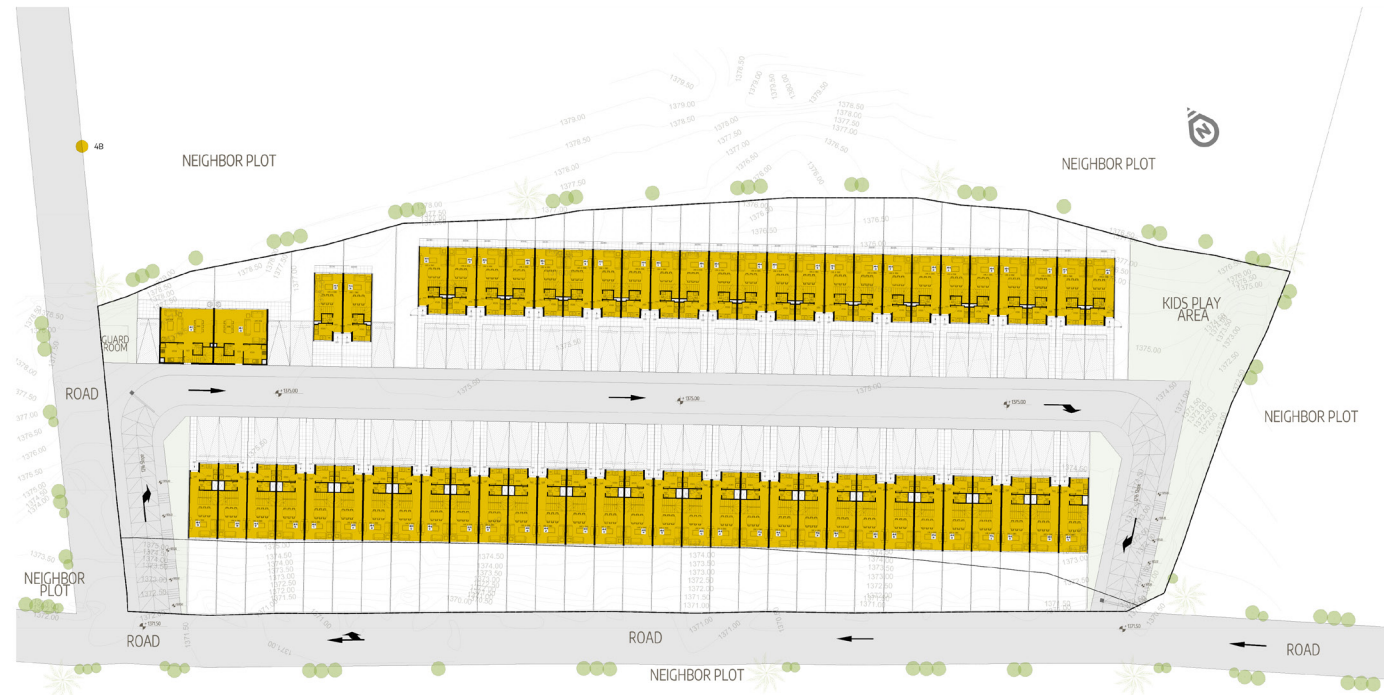

Ground Floor Plan

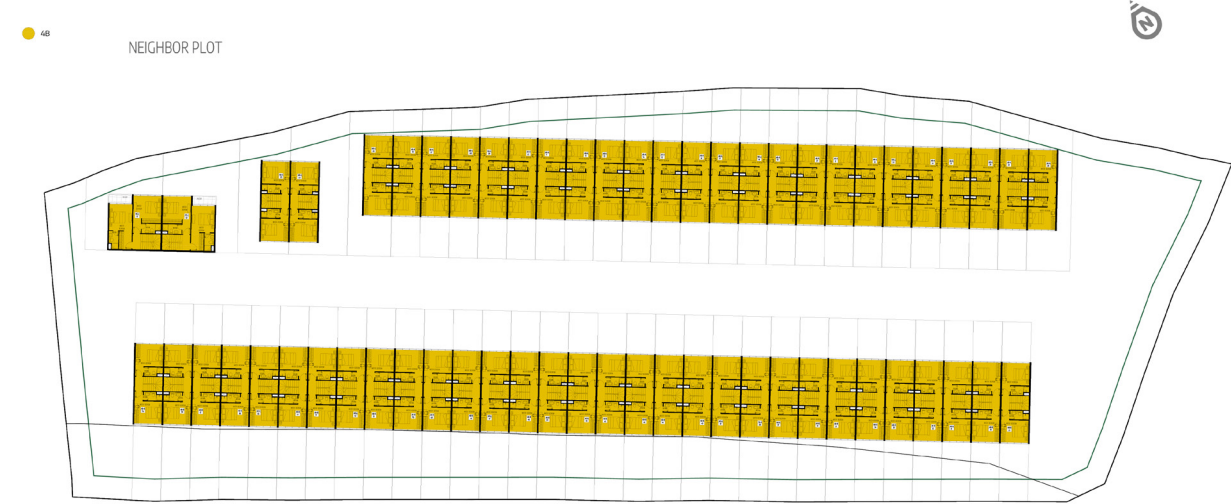

First Floor Plan

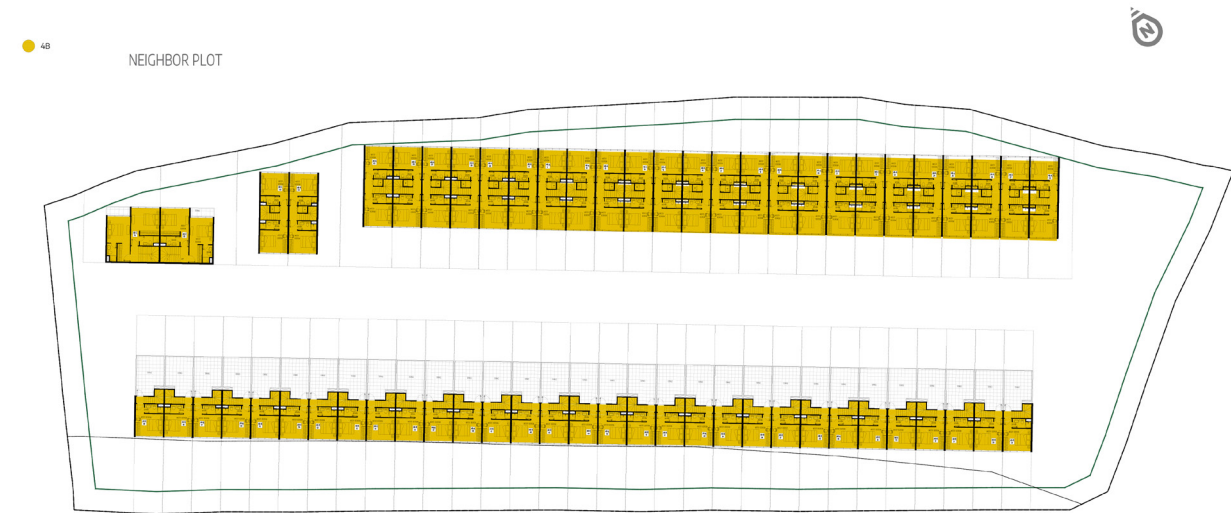

Second Floor Plan



UNIT MIX

Type A
4 Bedrooms
26 units




Type B
4 Bedrooms
31 units

Type C
4 Bedrooms
2 units

59
Total No. of Units



All drawings and dimensions are approximate. Drawings are not to scale and are subject to change without notice. The developer reserves the right to make re-visions. The units are measured at typical floors in the building and columns may vary in size depending on the floor level. The furnishing and accessories shown are for representation only. The availability, length and width of the balcony varies depending on which floor and which orientation the unit is located within the building. There will be slight differences in the internal areas between the same unit types depending on the shaft sizes that go through the units.

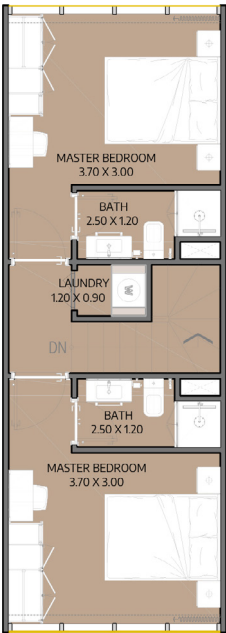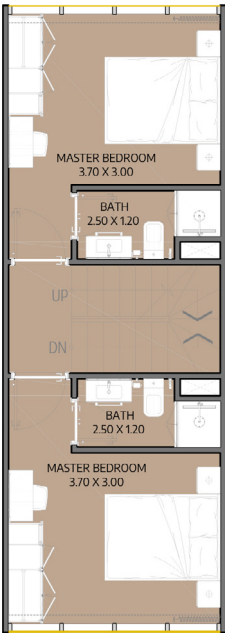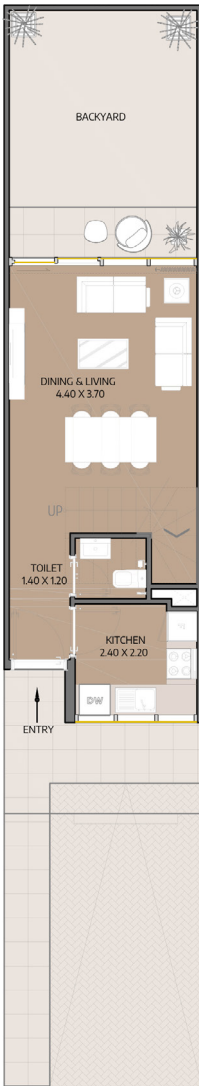

Townhouse 4B | Type A

Internal Area	1284.46 sq.ft
Outdoor Area	460.11 to 1098.65 sq.ft
Total Area	1744.57 to 2383.11 sq.ft

Townhouse


4B | Type B

Internal Area	1542.79 sq.ft
Outdoor Area	809.49 to 912.62 sq.ft
Total Area	2352.28 to 2455.41 sq.ft




Basement Floor

Ground Floor

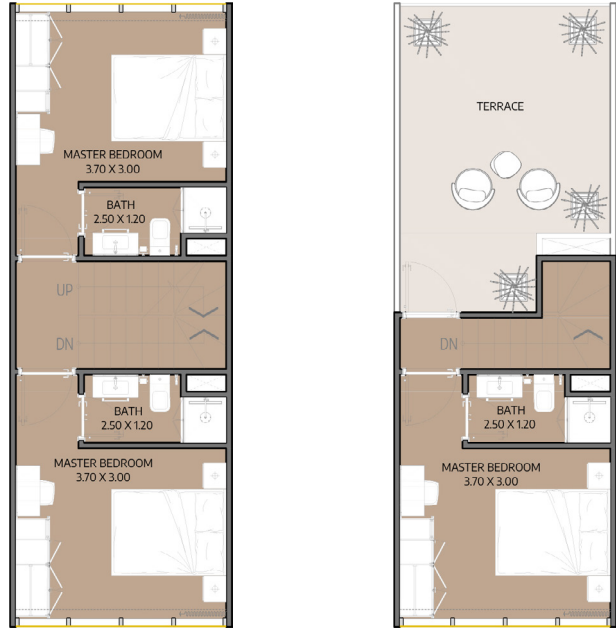


First Floor


Second Floor

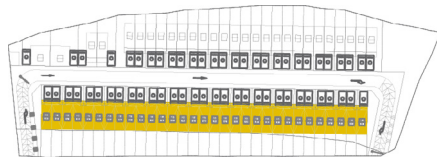


All drawings and dimensions are approximate. Drawings are not to scale and are subject to change without notice. The developer reserves the right to make re-visions. The units are measured at typical floors in the building and columns may vary in size depending on the floor level. The furnishing and accessories shown are for representation only. The availability, length and width of the balcony varies depending on which floor and which orientation the unit is located within the building. There will be slight differences in the internal areas between the same unit types depending on the shaft sizes that go through the units.

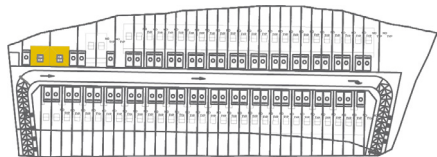


All drawings and dimensions are approximate. Drawings are not to scale and are subject to change without notice. The developer reserves the right to make re-visions. The units are measured at typical floors in the building and columns may vary in size depending on the floor level. The furnishing and accessories shown are for representation only. The availability, length and width of the balcony varies depending on which floor and which orientation the unit is located within the building. There will be slight differences in the internal areas between the same unit types depending on the shaft sizes that go through the units.

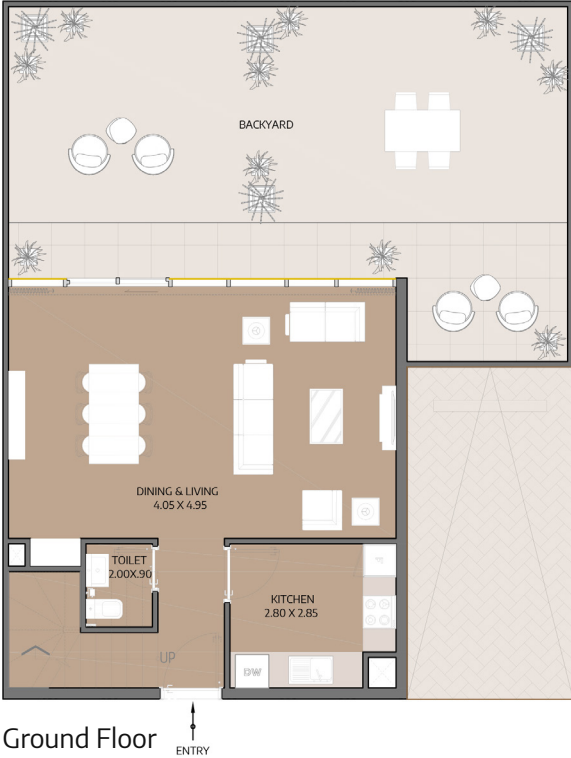

Ground Floor

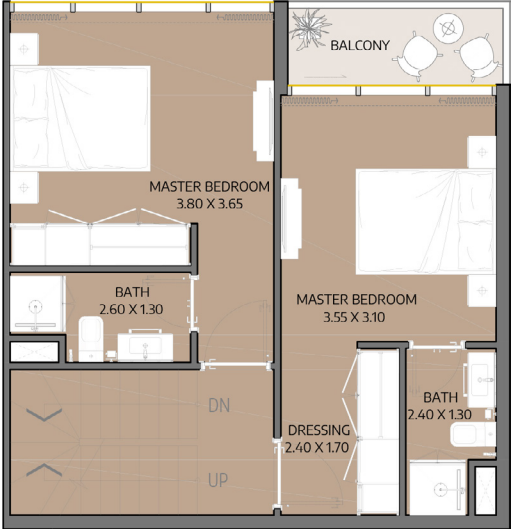

First Floor

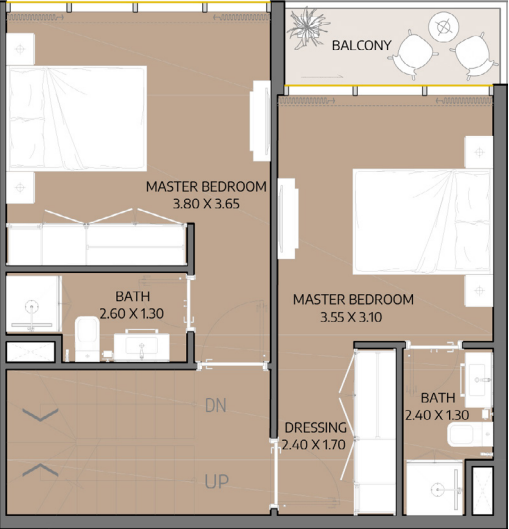

Second Floor

Townhouse

4B | Type C

Internal Area	1695.53 sq.ft
Outdoor Area	774.49 to 1066.09 sq.ft
Total Area	2470.02 to 2761.62 sq.ft