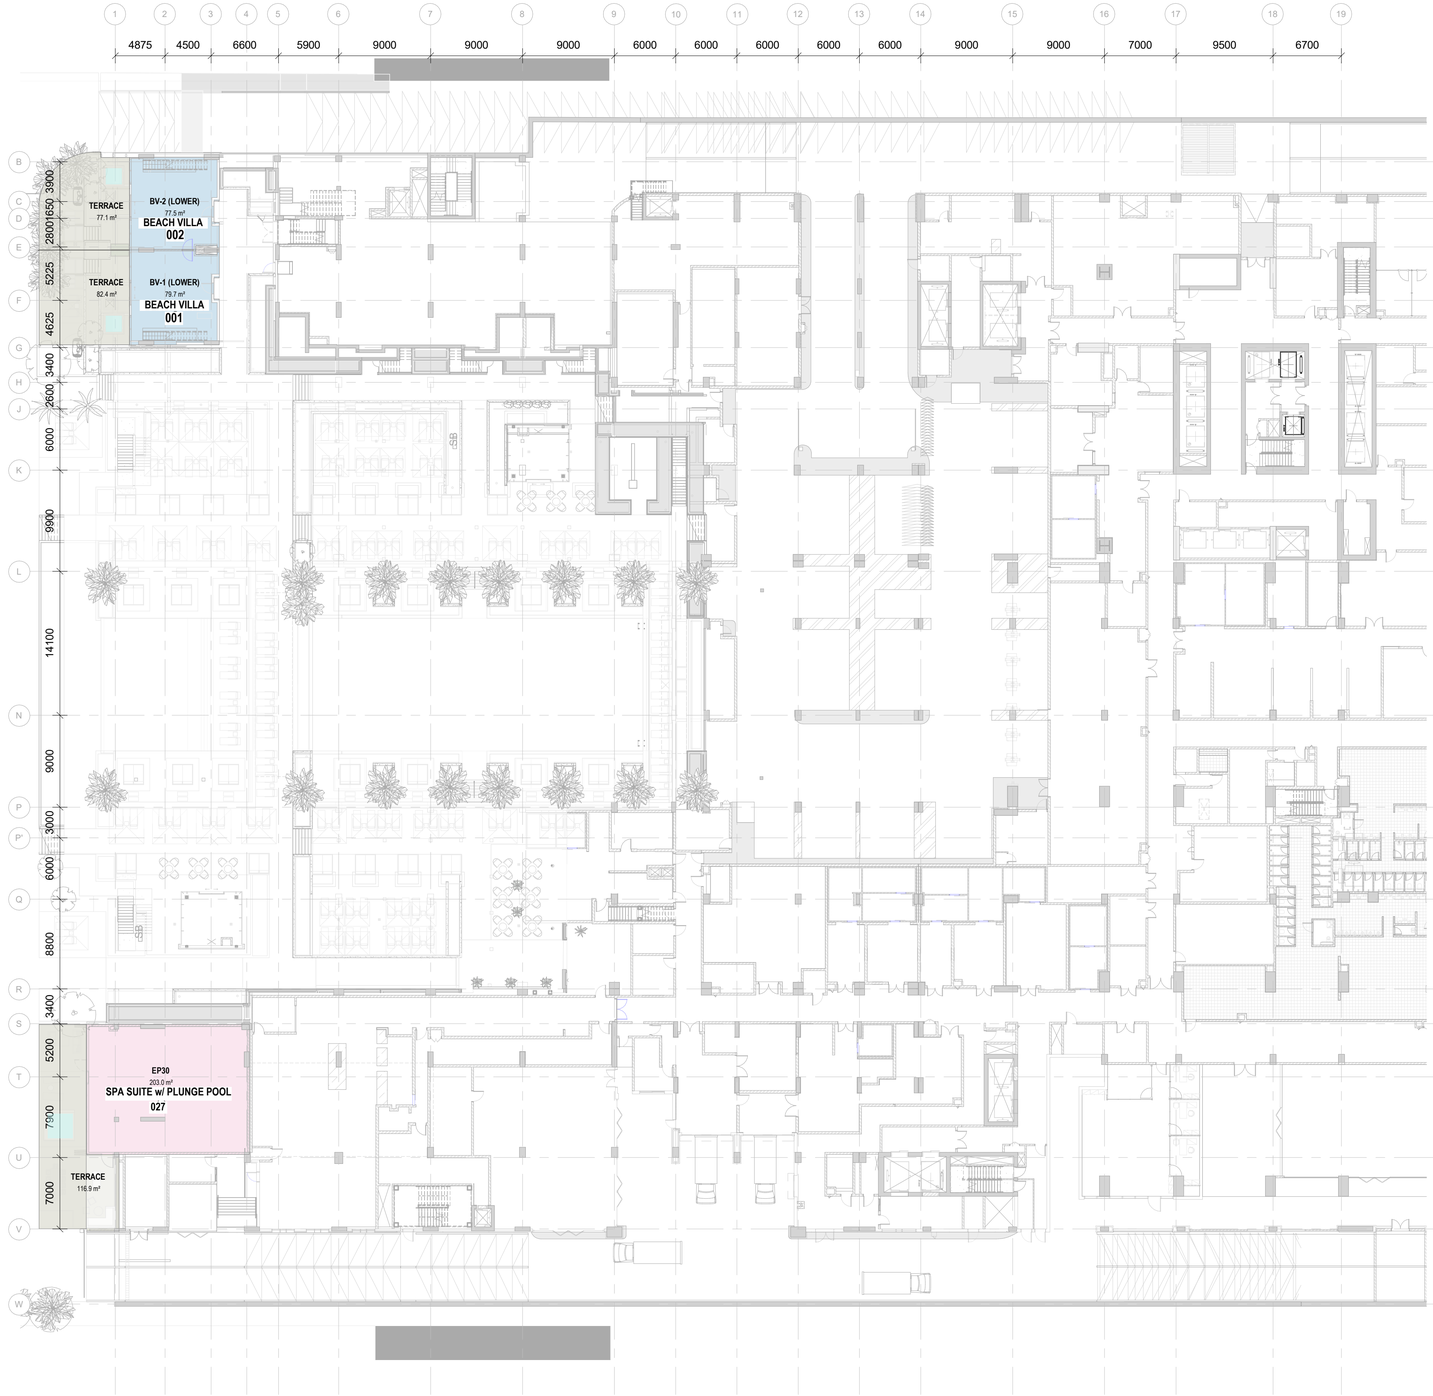

UNIT/ UNIT AREA - BASEMENT	
UNIT	AREA
01	
BV-1 (LOWER)	79.7 m²
TERRACE	82.4 m²
	162.0 m²
02	
BV-2 (LOWER)	77.5 m²
TERRACE	77.1 m²
	154.6 m²
03	
EP30	203.0 m²
TERRACE	116.9 m²
	320.0 m²

INTER CONNECTION- LEVEL 00		
⟷	Interconnection Through Corridor	0
⟷	Interconnection Through Unit	0

Total Inter Connections: 0

UNIT COUNT SUMMARY - BASEMENT	
UNIT TYPE	COUNT
BV-1 (LOWER)	1
BV-2 (LOWER)	1
EP30	1
Grand total	3

PODIUM ROOM TYPE
BASEMENT LEVEL

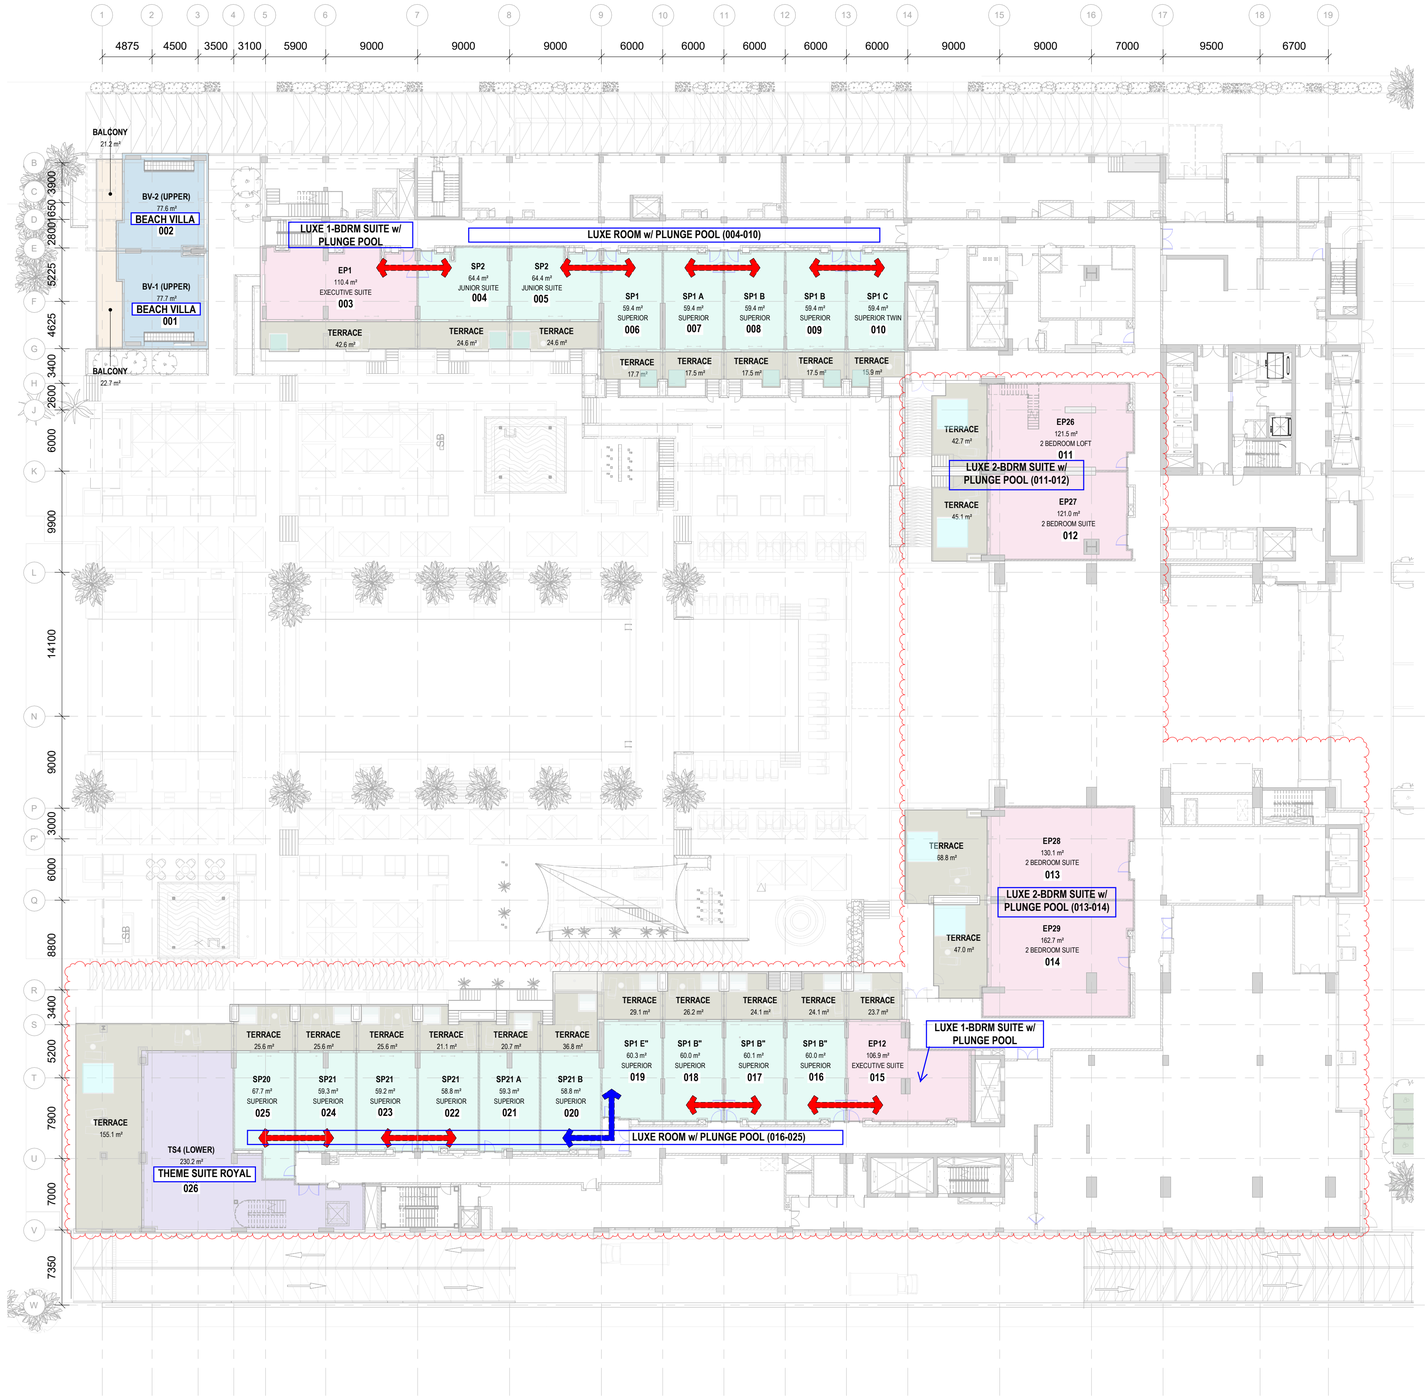

1 PODIUM ROOM TYPES -GROUND FLOOR

Scale 1 : 300

UNIT/ UNIT AREA - GROUND	
UNIT	AREA
BV-1 (UPPER)	77.7 m²
BALCONY	22.7 m²
	100.4 m²
BV-2 (UPPER)	77.6 m²
BALCONY	21.2 m²
	98.8 m²
01	
SP1 C	59.4 m²
TERRACE	15.9 m²
	75.3 m²
02	
SP1 B	59.4 m²
TERRACE	17.5 m²
	76.9 m²
03	
SP1 B	59.4 m²
TERRACE	17.5 m²
	76.9 m²
04	
SP1 A	59.4 m²
TERRACE	17.5 m²
	76.9 m²
05	
TERRACE	17.7 m²
SP1	59.4 m²
	77.1 m²
06	
SP2	64.4 m²
TERRACE	24.6 m²
	89.0 m²
07	
SP2	64.4 m²
TERRACE	24.6 m²
	89.0 m²
08	
EP1	110.4 m²
TERRACE	42.6 m²
	153.0 m²
09	
EP26	121.5 m²
TERRACE	42.7 m²
	164.2 m²
10	
EP27	121.0 m²
TERRACE	45.1 m²
	166.0 m²
11	
EP28	130.1 m²
TERRACE	68.8 m²
	198.9 m²

UNIT/ UNIT AREA - GROUND	
UNIT	AREA
12	
EP29	162.7 m²
TERRACE	47.0 m²
	209.7 m²
13	
EP12	106.9 m²
TERRACE	23.7 m²
	130.6 m²
14	
SP1 B"	60.0 m²
TERRACE	24.1 m²
	84.2 m²
15	
SP1 B"	60.1 m²
TERRACE	24.1 m²
	84.2 m²
16	
SP1 B"	60.0 m²
TERRACE	26.2 m²
	86.2 m²
17	
SP1 E"	60.3 m²
TERRACE	29.1 m²
	89.4 m²
18	
SP21 B	58.8 m²
TERRACE	36.8 m²
	95.5 m²
19	
SP21 A	59.3 m²
TERRACE	20.7 m²
	80.0 m²
20	
SP21	58.8 m²
TERRACE	21.1 m²
	79.9 m²
21	
SP21	59.2 m²
TERRACE	25.6 m²
	84.7 m²
22	
SP21	59.3 m²
TERRACE	25.6 m²
	84.9 m²
23	
SP20	67.7 m²
TERRACE	25.6 m²
	93.3 m²
24	
TS4 (LOWER)	230.2 m²
TERRACE	155.1 m²
	385.3 m²

INTER CONNECTION- LEVEL 00		
	Interconnection Through Corridor	1
	Interconnection Through Unit	8

Total Inter Connections: 9

UNIT COUNT SUMMARY - GROUND FLOOR	
UNIT TYPE	COUNT
EP1	1
EP12	1
EP26	1
EP27	1
EP28	1
EP29	1
SP1	1
SP1 A	1
SP1 B	2
SP1 B"	3
SP1 C	1
SP1 E"	1
SP2	2
SP20	1
SP21	3
SP21 A	1
SP21 B	1
TS4 (LOWER)	1
Grand total	24

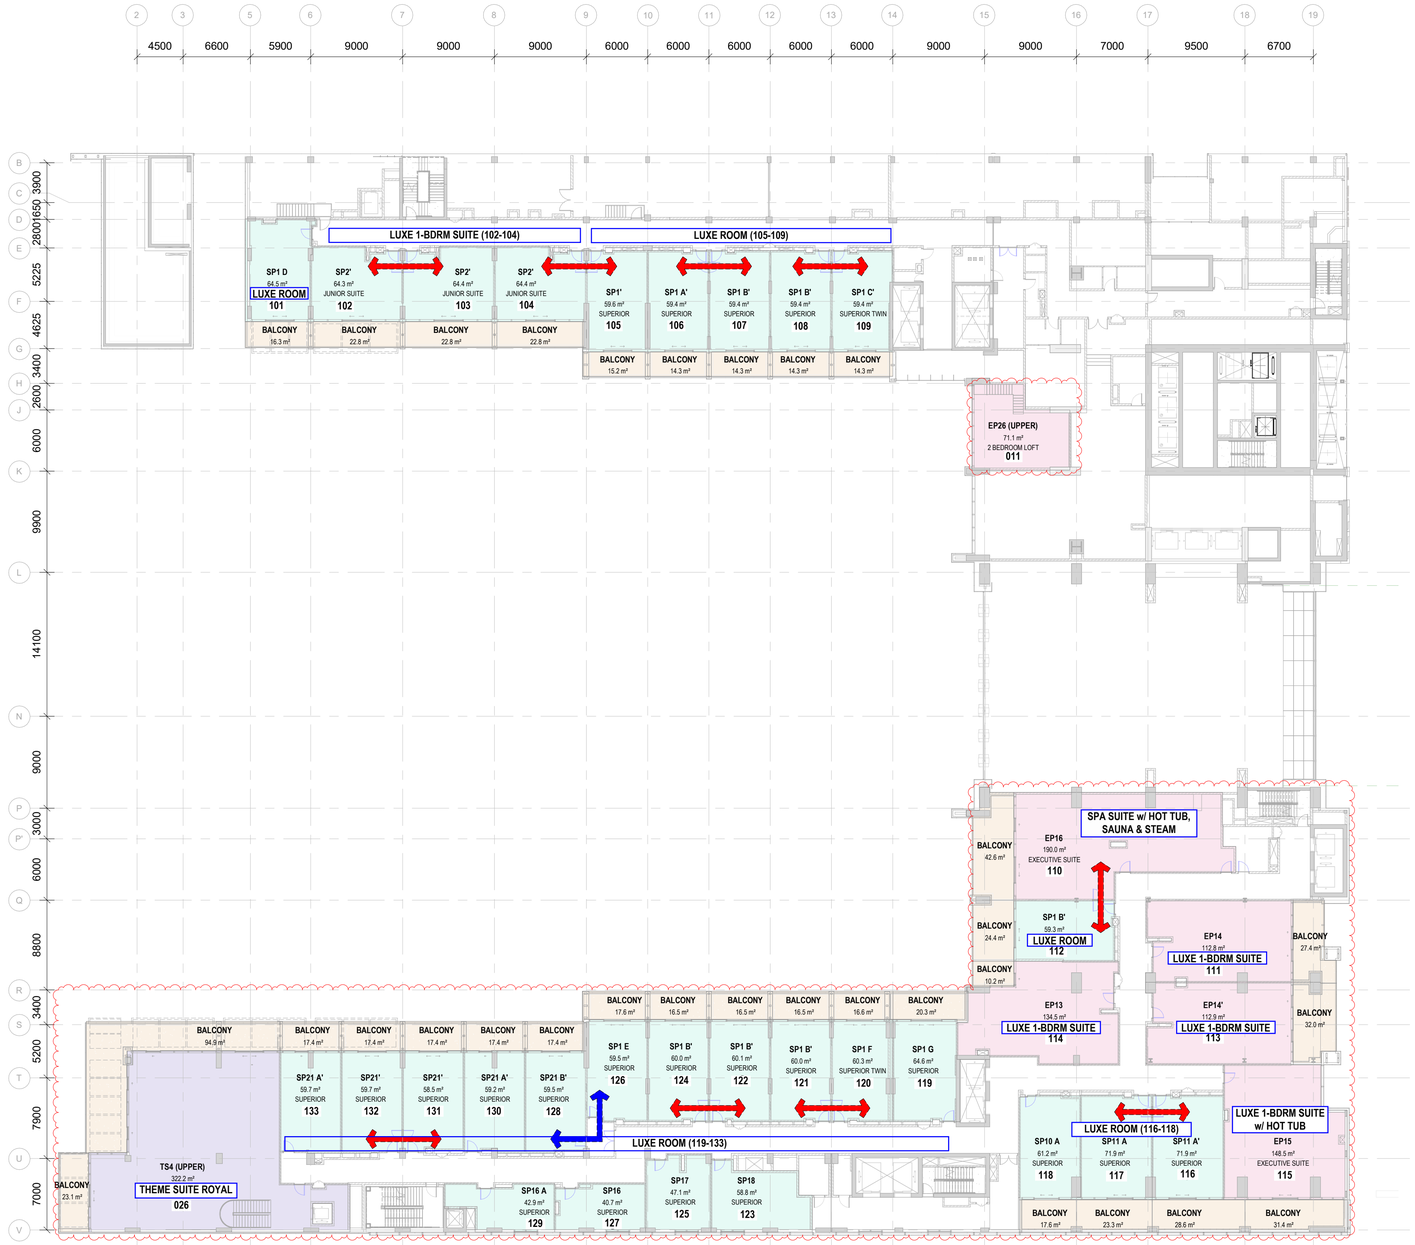

1 PODIUM ROOM TYPES -LEVEL 01

Scale 1 : 300

UNIT/ UNIT AREA - L01

UNIT	AREA
EP26 (UPPER)	71.1 m²
	71.1 m²
TS4 (UPPER)	322.2 m²
BALCONY	94.9 m²
BALCONY	23.1 m²
	440.2 m²
01	
SP1 C'	59.4 m²
BALCONY	14.3 m²
	73.7 m²
02	
SP1 B'	59.4 m²
BALCONY	14.3 m²
	73.7 m²
03	
SP1 B'	59.4 m²
BALCONY	14.3 m²
	73.7 m²
04	
SP1 A'	59.4 m²
BALCONY	14.3 m²
	73.7 m²
05	
SP1'	59.6 m²
BALCONY	15.2 m²
	74.7 m²
06	
SP2'	64.4 m²
BALCONY	22.8 m²
	87.2 m²
07	
SP2'	64.4 m²
BALCONY	22.8 m²
	87.2 m²
08	
SP2'	64.3 m²
BALCONY	22.8 m²
	87.1 m²
09	
SP1 D	64.5 m²
BALCONY	16.3 m²
	80.8 m²
10	
EP13	134.5 m²
BALCONY	10.2 m²
	144.7 m²
11	
SP1 B'	59.3 m²
BALCONY	24.4 m²
	83.7 m²
12	
EP16	190.0 m²
BALCONY	42.6 m²
	232.5 m²
13	
EP14	112.8 m²
BALCONY	27.4 m²
	140.2 m²
14	
EP14'	112.9 m²
BALCONY	32.0 m²
	144.8 m²
15	
EP15	148.5 m²
BALCONY	31.4 m²
	179.9 m²

UNIT/ UNIT AREA - L01

UNIT	AREA
16	
SP11 A'	71.9 m²
BALCONY	28.6 m²
	100.4 m²
17	
SP11 A	71.9 m²
BALCONY	23.3 m²
	95.1 m²
18	
SP10 A	61.2 m²
BALCONY	17.6 m²
	78.8 m²
19	
SP1 G	64.6 m²
BALCONY	20.3 m²
	84.9 m²
20	
SP1 F	60.3 m²
BALCONY	16.6 m²
	76.9 m²
21	
SP1 B'	60.0 m²
BALCONY	16.5 m²
	76.5 m²
22	
SP1 B'	60.1 m²
BALCONY	16.5 m²
	76.6 m²
23	
SP1 B'	60.0 m²
BALCONY	16.5 m²
	76.5 m²
24	
SP1 E	59.5 m²
BALCONY	17.6 m²
	77.1 m²
25	
SP21 B'	59.5 m²
BALCONY	17.4 m²
	76.9 m²
26	
SP21 A'	59.2 m²
BALCONY	17.4 m²
	76.7 m²
27	
SP21'	58.5 m²
BALCONY	17.4 m²
	75.9 m²
28	
SP21'	59.7 m²
BALCONY	17.4 m²
	77.2 m²
29	
SP21 A'	59.7 m²
BALCONY	17.4 m²
	77.1 m²
30	
SP16 A	42.9 m²
	42.9 m²
31	
SP16	40.7 m²
	40.7 m²
32	
SP17	47.1 m²
	47.1 m²
33	
SP18	58.8 m²
	58.8 m²

INTER CONNECTION- LEVEL 01

⟷	Interconnection Through Corridor	1
⟷	Interconnection Through Unit	11

Total Inter Connections: 12

UNIT COUNT SUMMARY - L01

UNIT TYPE	COUNT
EP13	1
EP14	1
EP14'	1
EP15	1
EP16	1
SP1 A'	1
SP1 B'	6
SP1 C'	1
SP1 D	1
SP1 E	1
SP1 F	1
SP1 G	1
SP1'	1
SP2'	3
SP10 A	1
SP11 A	1
SP11 A'	1
SP16	1
SP16 A	1
SP17	1
SP18	1
SP21 A'	2
SP21 B'	1
SP21'	2
Grand total	33

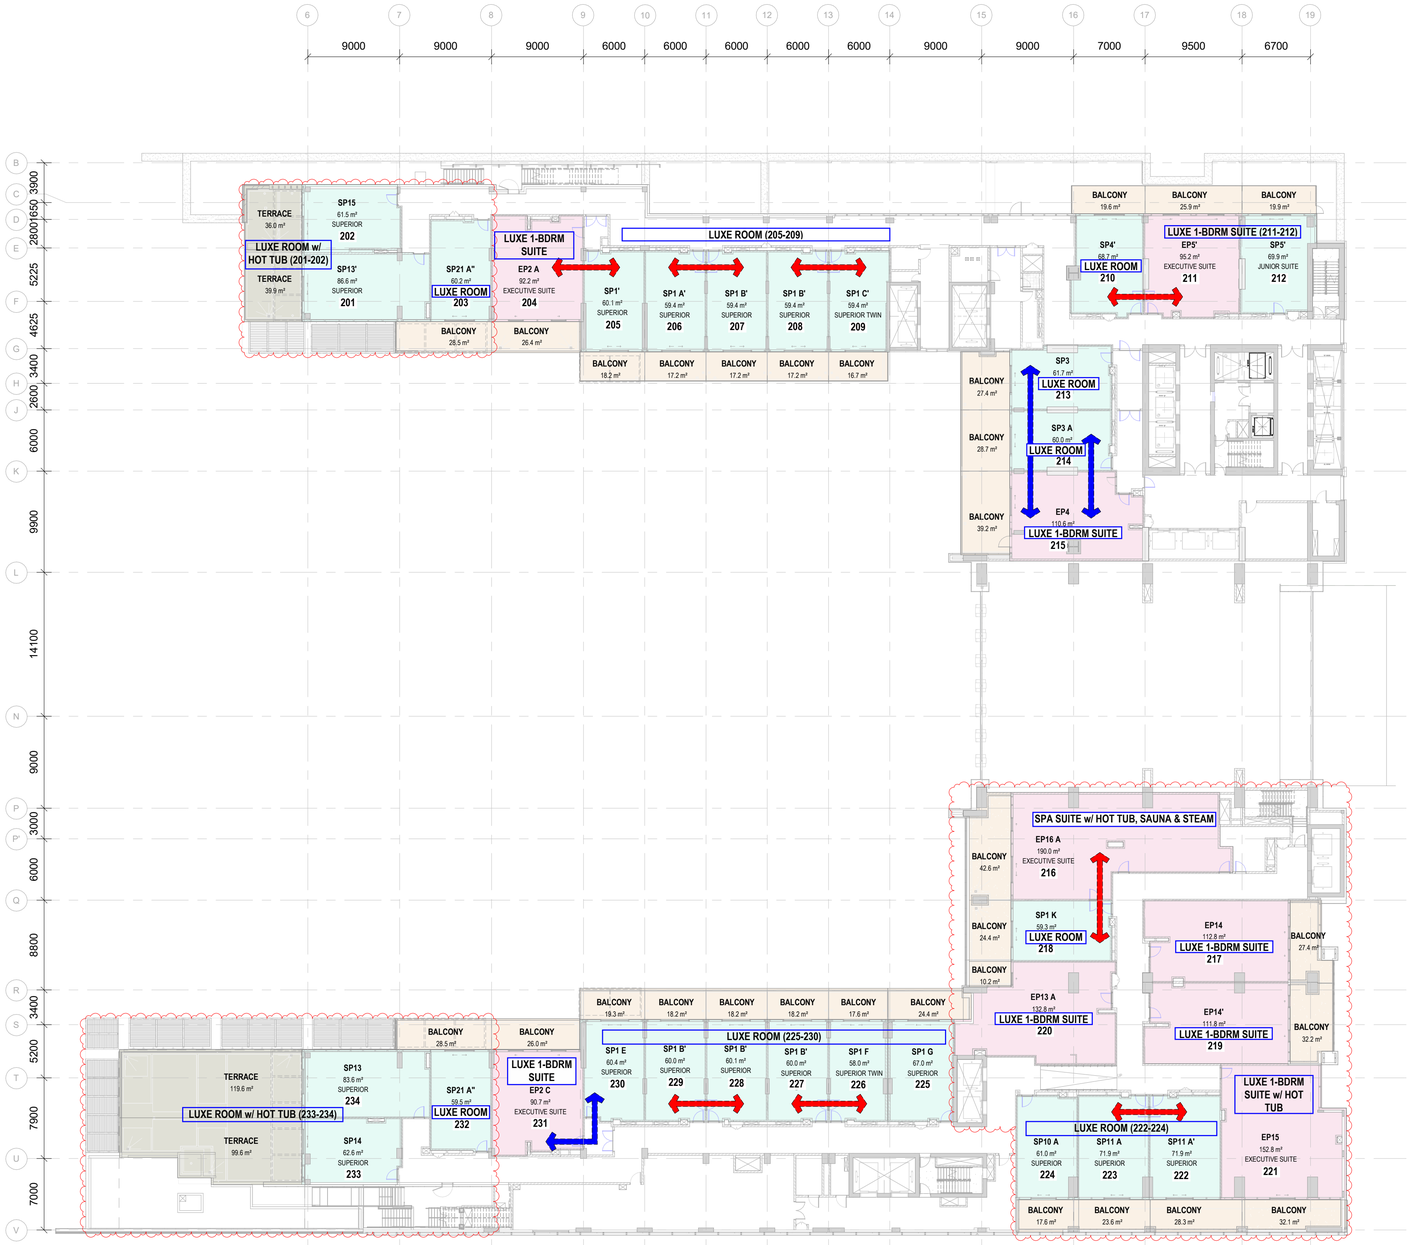

1 PODIUM ROOM TYPES-LEVEL 02

Scale 1 : 300

UNIT/ UNIT AREA - L02	
UNIT	AREA
01	
SP5'	69.9 m²
BALCONY	19.9 m²
	89.7 m²
02	
EP5'	95.2 m²
BALCONY	25.9 m²
	121.1 m²
03	
SP4'	68.7 m²
BALCONY	19.6 m²
	88.3 m²
04	
SP1 C'	59.4 m²
BALCONY	16.7 m²
	76.1 m²
05	
SP1 B'	59.4 m²
BALCONY	17.2 m²
	76.6 m²
06	
SP1 B'	59.4 m²
BALCONY	17.2 m²
	76.6 m²
07	
SP1 A'	59.4 m²
BALCONY	17.2 m²
	76.6 m²
08	
SP1'	60.1 m²
BALCONY	18.2 m²
	78.4 m²
09	
EP2 A	92.2 m²
BALCONY	26.4 m²
	118.5 m²
10	
SP21 A"	60.2 m²
BALCONY	28.5 m²
	88.6 m²
11	
SP13'	86.6 m²
TERRACE	39.9 m²
	126.5 m²
12	
SP15	61.5 m²
TERRACE	36.0 m²
	97.5 m²
13	
SP3	61.7 m²
BALCONY	27.4 m²
	89.1 m²
14	
SP3 A	60.0 m²
BALCONY	28.7 m²
	88.7 m²
15	
EP4	110.6 m²
BALCONY	39.2 m²
	149.9 m²
16	
EP13 A	132.8 m²
BALCONY	10.2 m²
	143.0 m²
17	
SP1 K	59.3 m²
BALCONY	24.4 m²
	83.7 m²

UNIT/ UNIT AREA - L02	
UNIT	AREA
18	
EP16 A	190.0 m²
BALCONY	42.6 m²
	232.5 m²
19	
EP14	112.8 m²
BALCONY	27.4 m²
	140.2 m²
20	
EP14'	111.8 m²
BALCONY	32.2 m²
	144.0 m²
21	
EP15	152.8 m²
BALCONY	32.1 m²
	184.9 m²
22	
SP11 A'	71.9 m²
BALCONY	28.3 m²
	100.2 m²
23	
SP11 A	71.9 m²
BALCONY	23.6 m²
	95.4 m²
24	
SP10 A	61.0 m²
BALCONY	17.6 m²
	78.6 m²
25	
SP1 G	67.0 m²
BALCONY	24.4 m²
	91.4 m²
26	
SP1 F	58.0 m²
BALCONY	17.6 m²
	75.6 m²
27	
SP1 B'	60.0 m²
BALCONY	18.2 m²
	78.2 m²
28	
SP1 B'	60.1 m²
BALCONY	18.2 m²
	78.3 m²
29	
SP1 B'	60.0 m²
BALCONY	18.2 m²
	78.2 m²
30	
SP1 E	60.4 m²
BALCONY	19.3 m²
	79.7 m²
31	
EP2 C	90.7 m²
BALCONY	26.0 m²
	116.7 m²
32	
SP21 A"	59.5 m²
BALCONY	28.5 m²
	88.0 m²
33	
SP13	83.6 m²
TERRACE	119.6 m²
	203.2 m²
34	
SP14	62.6 m²
TERRACE	99.6 m²
	162.1 m²

INTER CONNECTION- LEVEL 02		
⟷	Interconnection Through Corridor	3
⟷	Interconnection Through Unit	7

Total Inter Connections: 10

UNIT COUNT SUMMARY - L02	
UNIT TYPE	COUNT
EP2 A	1
EP2 C	1
EP4	1
EP5'	1
EP13 A	1
EP14	1
EP14'	1
EP15	1
EP16 A	1
SP1 A'	1
SP1 B'	5
SP1 C'	1
SP1 E	1
SP1 F	1
SP1 G	1
SP1 K	1
SP1'	1
SP3	1
SP3 A	1
SP4'	1
SP5'	1
SP10 A	1
SP11 A	1
SP11 A'	1
SP13	1
SP13'	1
SP14	1
SP15	1
SP21 A"	2

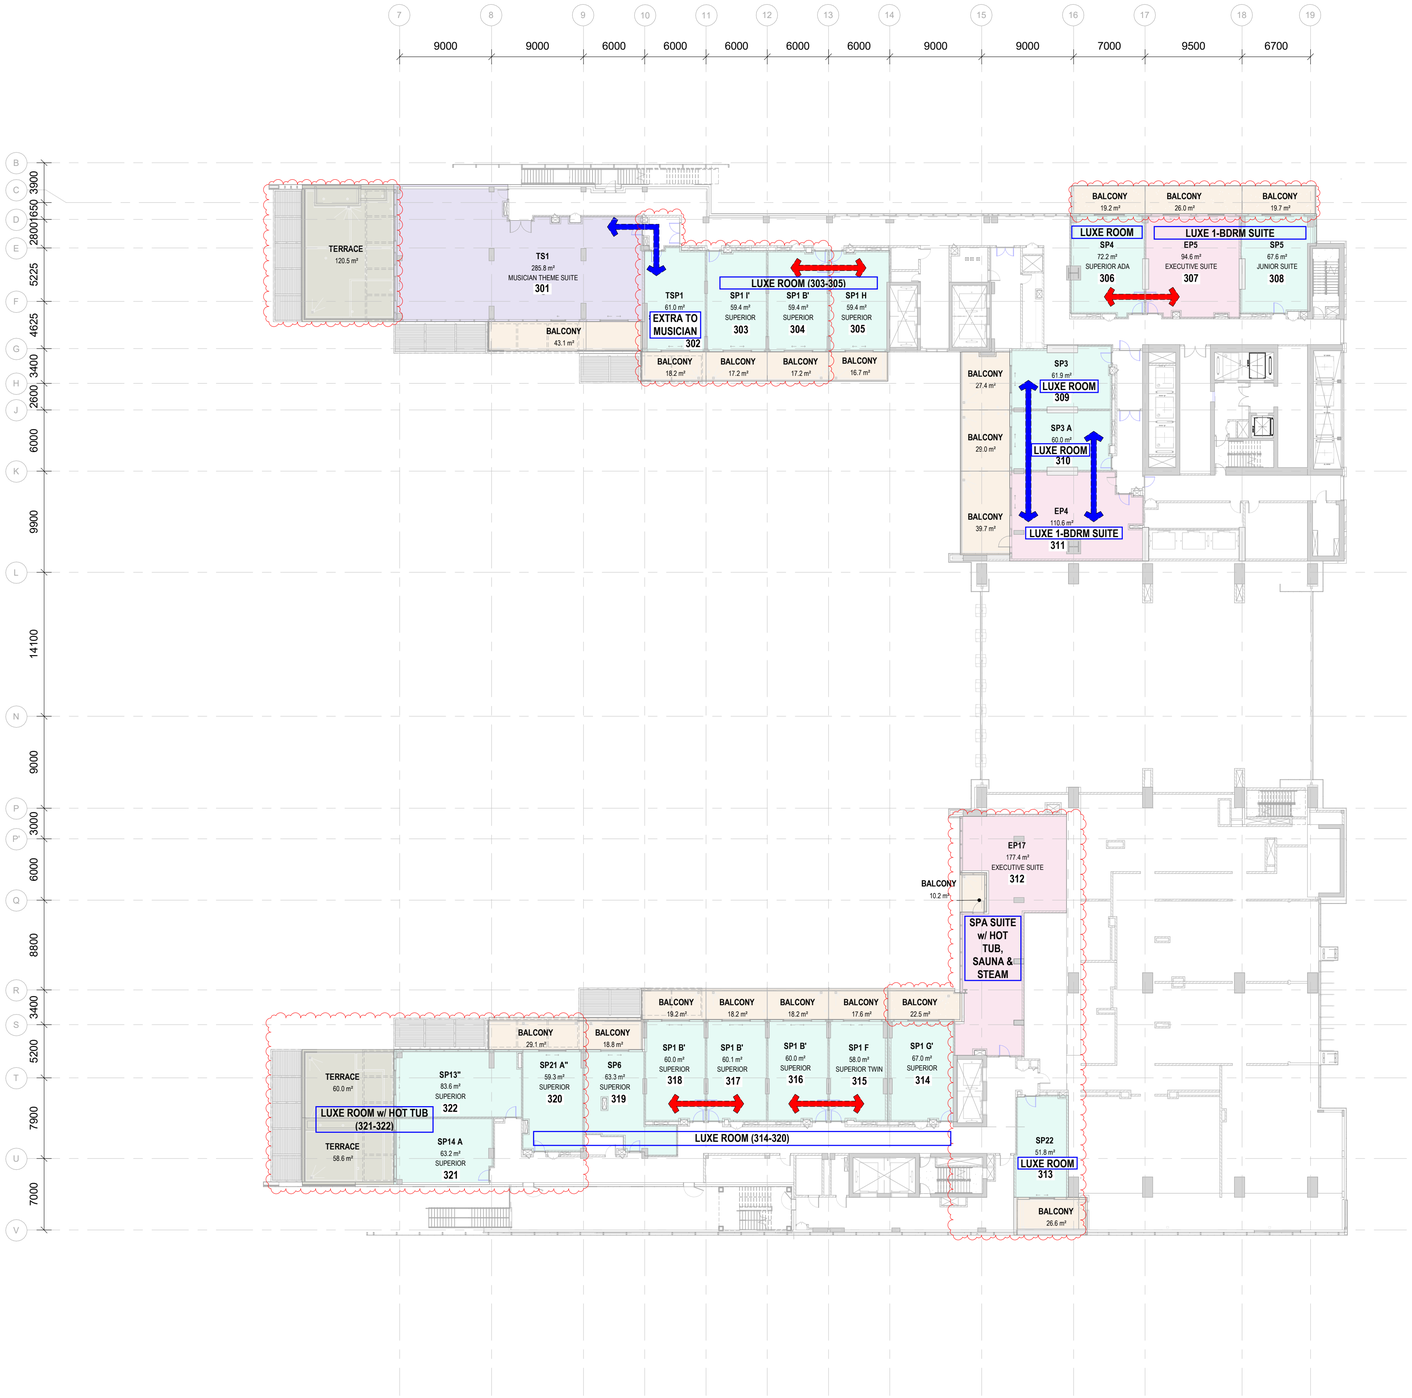

1 PODIUM ROOM TYPES -LEVEL 03

Scale 1 : 300

UNIT/ UNIT AREA - L03	
UNIT	AREA
01	
SP5	67.6 m²
BALCONY	19.7 m²
	87.3 m²
02	
EP5	94.6 m²
BALCONY	26.0 m²
	120.6 m²
03	
SP4	72.2 m²
BALCONY	19.2 m²
	91.3 m²
04	
SP1 H	59.4 m²
BALCONY	16.7 m²
	76.1 m²
05	
SP1 B'	59.4 m²
BALCONY	17.2 m²
	76.6 m²
06	
SP1 I'	59.4 m²
BALCONY	17.2 m²
	76.6 m²
07	
TSP1	61.0 m²
BALCONY	18.2 m²
	79.2 m²
08	
TS1	285.8 m²
BALCONY	43.1 m²
TERRACE	120.5 m²
	449.4 m²
09	
SP3	61.9 m²
BALCONY	27.4 m²
	89.4 m²
10	
SP3 A	60.0 m²
BALCONY	29.0 m²
	89.0 m²
11	
EP4	110.6 m²
BALCONY	39.7 m²
	150.3 m²
12	
EP17	177.4 m²
BALCONY	10.2 m²
	187.6 m²
13	
SP22	51.8 m²
BALCONY	26.6 m²
	78.4 m²
14	
SP1 G'	67.0 m²
BALCONY	22.5 m²
	89.5 m²
15	
SP1 F	58.0 m²
BALCONY	17.6 m²
	75.6 m²
16	
SP1 B'	60.0 m²
BALCONY	18.2 m²
	78.2 m²
17	
SP1 B'	60.1 m²
BALCONY	18.2 m²
	78.3 m²

UNIT/ UNIT AREA - L03	
UNIT	AREA
18	
SP1 B'	60.0 m²
BALCONY	19.2 m²
	79.3 m²
19	
SP6	63.3 m²
BALCONY	18.8 m²
	82.1 m²
20	
SP21 A"	59.3 m²
BALCONY	29.1 m²
	88.4 m²
21	
SP13"	83.6 m²
TERRACE	60.0 m²
	143.5 m²
22	
SP14 A	63.2 m²
TERRACE	58.6 m²
	121.8 m²

INTER CONNECTION- LEVEL 03		
	Interconnection Through Corridor	3
	Interconnection Through Unit	4

Total Inter Connections: 7

UNIT COUNT SUMMARY - L03	
UNIT TYPE	COUNT
EP4	1
EP5	1
EP17	1
SP1 B'	4
SP1 F	1
SP1 G'	1
SP1 H	1
SP1 I'	1
SP3	1
SP3 A	1
SP4	1
SP5	1
SP6	1
SP13"	1
SP14 A	1
SP21 A"	1
SP22	1
TS1	1
TSP1	1
Grand total	22

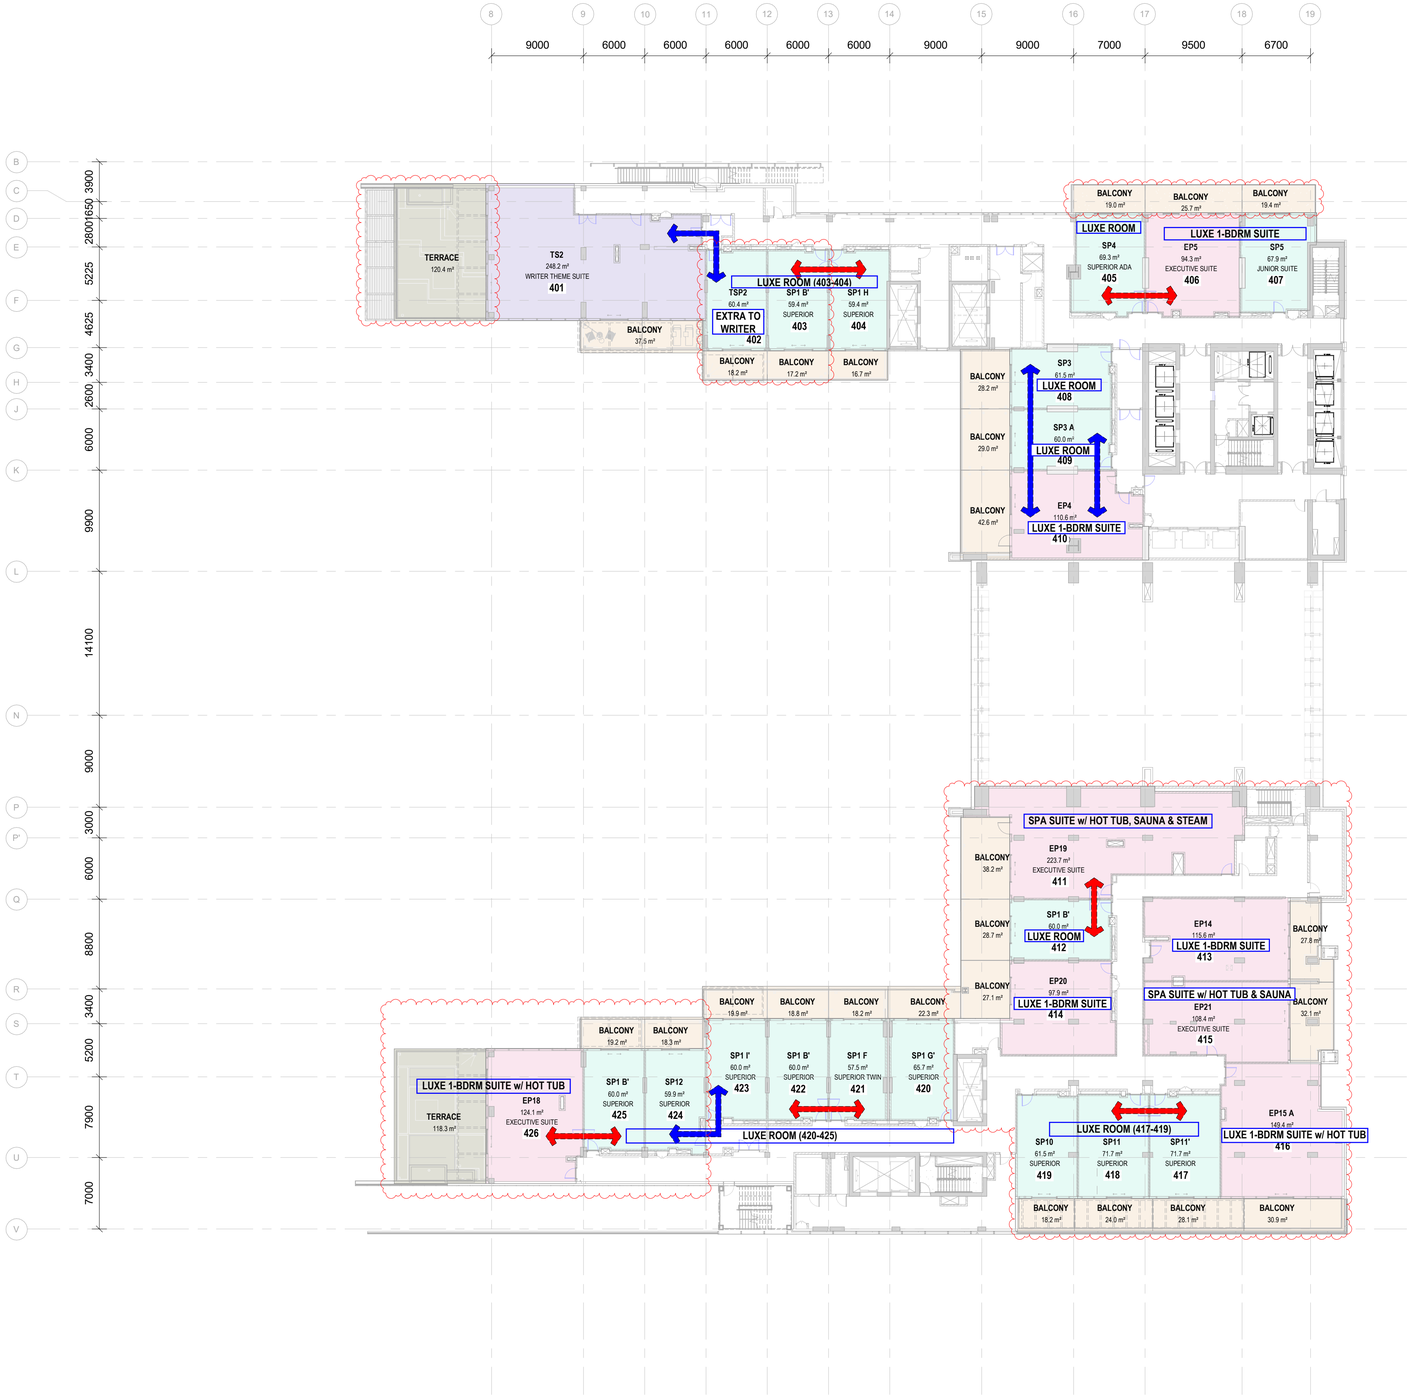

1 PODIUM ROOM TYPES-LEVEL 04

Scale 1 : 300

UNIT/ UNIT AREA - L04

UNIT	AREA
01	
SP5	67.9 m²
BALCONY	19.4 m²
	87.4 m²
02	
EP5	94.3 m²
BALCONY	25.7 m²
	120.0 m²
03	
SP4	69.3 m²
BALCONY	19.0 m²
	88.2 m²
04	
SP1 H	59.4 m²
BALCONY	16.7 m²
	76.1 m²
05	
SP1 B'	59.4 m²
BALCONY	28.7 m²
	88.1 m²
06	
TSP2	60.4 m²
BALCONY	18.2 m²
	78.6 m²
07	
TS2	248.2 m²
BALCONY	37.5 m²
TERRACE	120.4 m²
	406.0 m²
08	
SP3	61.5 m²
BALCONY	28.2 m²
	89.7 m²
09	
SP3 A	60.0 m²
BALCONY	29.0 m²
	89.0 m²
10	
EP4	110.6 m²
BALCONY	42.6 m²
	153.2 m²
11	
EP20	97.9 m²
BALCONY	27.1 m²
	125.0 m²
12	
SP1 B'	60.0 m²
BALCONY	18.8 m²
	78.8 m²
13	
EP19	223.7 m²
BALCONY	38.2 m²
	261.9 m²
14	
EP14	115.6 m²
BALCONY	27.8 m²
	143.4 m²
15	
EP21	108.4 m²
BALCONY	32.1 m²
	140.5 m²
16	
EP15 A	149.4 m²
BALCONY	30.9 m²
	180.3 m²
17	
SP11'	71.7 m²
BALCONY	28.1 m²
	99.7 m²

UNIT/ UNIT AREA - L04

UNIT	AREA
18	
SP11	71.7 m²
BALCONY	24.0 m²
	95.8 m²
19	
SP10	61.5 m²
BALCONY	18.2 m²
	79.7 m²
20	
SP1 G'	65.7 m²
BALCONY	22.3 m²
	88.0 m²
21	
SP1 F	57.5 m²
BALCONY	18.2 m²
	75.8 m²
22	
SP1 B'	60.0 m²
BALCONY	19.9 m²
	79.9 m²
23	
SP1 I'	60.0 m²
BALCONY	19.2 m²
	79.2 m²
24	
SP12	59.9 m²
BALCONY	18.3 m²
	78.1 m²
25	
SP1 B'	60.0 m²
BALCONY	17.2 m²
	77.2 m²
26	
EP18	124.1 m²
TERRACE	118.3 m²
	242.3 m²

INTER CONNECTION- LEVEL 04

⟷	Interconnection Through Corridor	4
⟷	Interconnection Through Unit	5

Total Inter Connections: 9

UNIT COUNT SUMMARY - L04

UNIT TYPE	COUNT
EP4	1
EP5	1
EP14	1
EP15 A	1
EP18	1
EP19	1
EP20	1
EP21	1
SP1 B'	4
SP1 F	1
SP1 G'	1
SP1 H	1
SP1 I'	1
SP3	1
SP3 A	1
SP4	1
SP5	1
SP10	1
SP11	1
SP11'	1
SP12	1
TS2	1
TSP2	1
Grand total	26

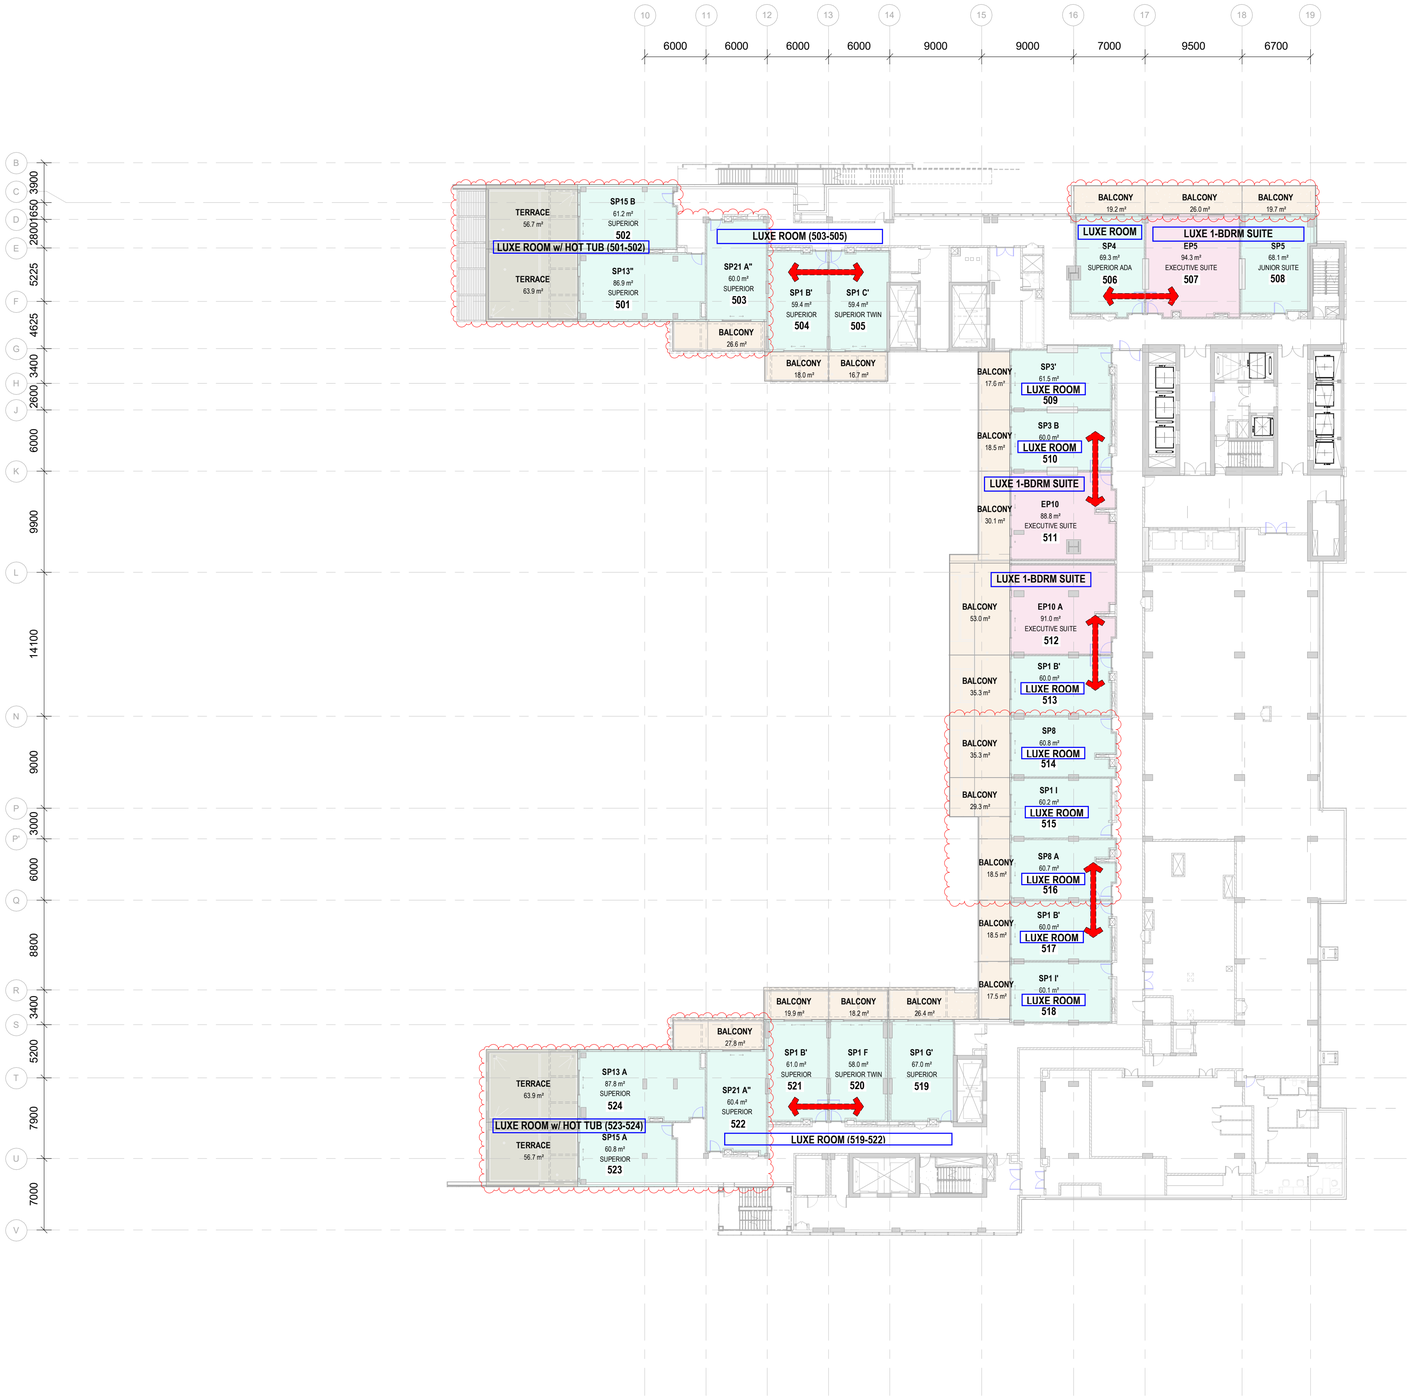

1 PODIUM ROOM TYPES-LEVEL 05

Scale 1 : 300

UNIT/ UNIT AREA - L05	
UNIT	AREA
01	
SP5	68.1 m²
BALCONY	19.7 m²
	87.8 m²
02	
EP5	94.3 m²
BALCONY	26.0 m²
	120.3 m²
03	
SP4	69.3 m²
BALCONY	19.2 m²
	88.4 m²
04	
SP1 C'	59.4 m²
BALCONY	16.7 m²
	76.1 m²
05	
SP1 B'	59.4 m²
BALCONY	18.0 m²
	77.4 m²
06	
SP21 A"	60.0 m²
BALCONY	26.6 m²
	86.6 m²
07	
SP13"	86.9 m²
TERRACE	63.9 m²
	150.8 m²
08	
SP15 B	61.2 m²
TERRACE	56.7 m²
	117.9 m²
09	
SP3'	61.5 m²
BALCONY	17.6 m²
	79.1 m²
10	
SP3 B	60.0 m²
BALCONY	18.5 m²
	78.5 m²
11	
EP10	88.8 m²
BALCONY	30.1 m²
	119.0 m²
12	
EP10 A	91.0 m²
BALCONY	53.0 m²
	143.9 m²
13	
SP1 B'	60.0 m²
BALCONY	35.3 m²
	95.3 m²
14	
SP8	60.8 m²
BALCONY	35.3 m²
	96.1 m²
15	
SP1 I	60.2 m²
BALCONY	29.3 m²
	89.5 m²
16	
SP8 A	60.7 m²
BALCONY	18.5 m²
	79.2 m²
17	
SP1 B'	60.0 m²
BALCONY	18.5 m²
	78.5 m²

UNIT/ UNIT AREA - L05	
UNIT	AREA
18	
SP1 I'	60.1 m²
BALCONY	17.5 m²
	77.6 m²
19	
SP1 G'	67.0 m²
BALCONY	26.4 m²
	93.4 m²
20	
SP1 F	58.0 m²
BALCONY	18.2 m²
	76.3 m²
21	
SP1 B'	61.0 m²
BALCONY	19.9 m²
	80.9 m²
22	
SP21 A"	60.4 m²
BALCONY	27.8 m²
	88.2 m²
23	
SP13 A	87.8 m²
TERRACE	63.9 m²
	151.7 m²
24	
SP15 A	60.8 m²
TERRACE	56.7 m²
	117.5 m²

INTER CONNECTION- LEVEL 05		
⟷	Interconnection Through Unit	6

Total Inter Connections: 6

UNIT COUNT SUMMARY - L05	
UNIT TYPE	COUNT
EP5	1
EP10	1
EP10 A	1
SP1 B'	4
SP1 C'	1
SP1 F	1
SP1 G'	1
SP1 I	1
SP1 I'	1
SP3 B	1
SP3'	1
SP4	1
SP5	1
SP8	1
SP8 A	1
SP13 A	1
SP13"	1
SP15 A	1
SP15 B	1
SP21 A"	2
Grand total	24

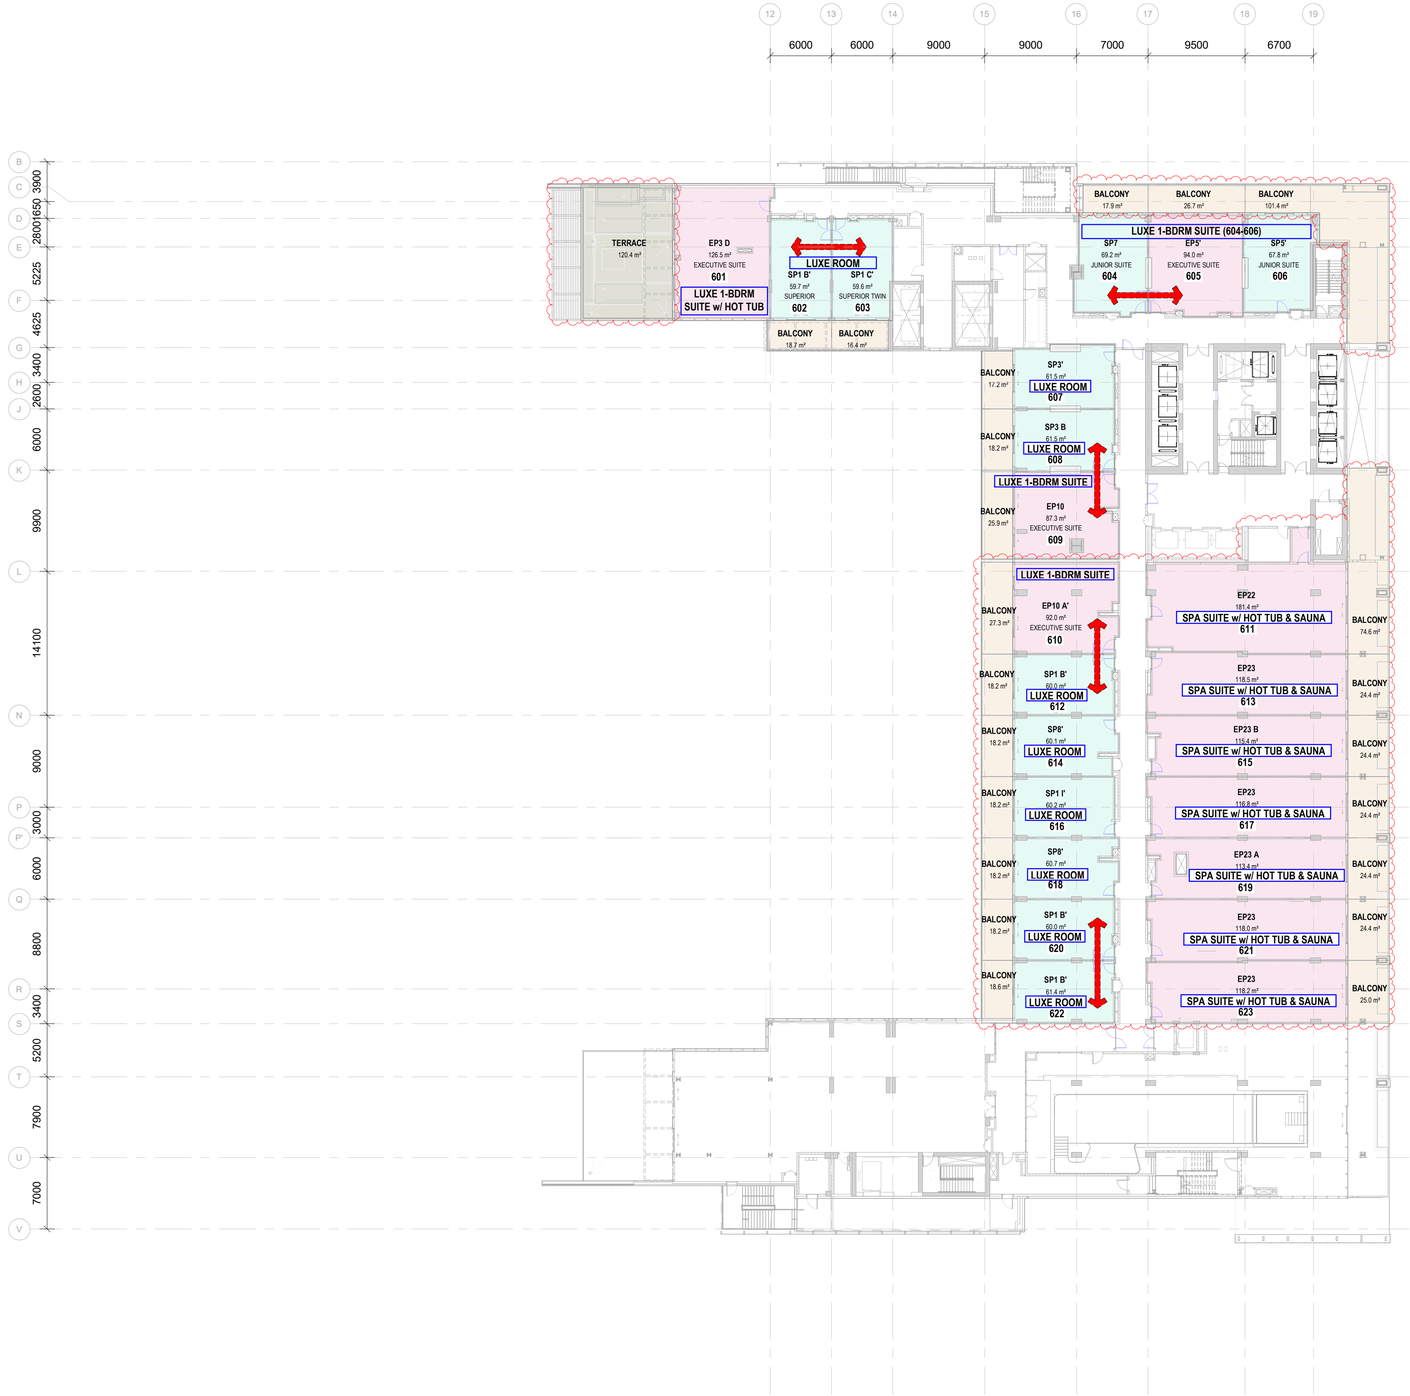

1 PODIUM ROOM TYPES -LEVEL 06

Scale 1 : 300

UNIT/ UNIT AREA - L06	
UNIT	AREA
01	
SP5'	67.8 m²
BALCONY	101.4 m²
	169.2 m²
02	
EP5'	94.0 m²
BALCONY	26.7 m²
	120.7 m²
03	
SP7	69.2 m²
BALCONY	17.9 m²
	87.1 m²
04	
SP1 C'	59.6 m²
BALCONY	16.4 m²
	76.0 m²
05	
SP1 B'	59.7 m²
BALCONY	18.7 m²
	78.4 m²
06	
EP3 D	126.5 m²
TERRACE	120.4 m²
	246.9 m²
07	
SP3'	61.5 m²
BALCONY	17.2 m²
	78.7 m²
08	
SP3 B	61.5 m²
BALCONY	18.2 m²
	79.7 m²
09	
EP10	87.3 m²
BALCONY	25.9 m²
	113.3 m²
10	
EP10 A'	92.0 m²
BALCONY	27.3 m²
	119.3 m²
11	
SP1 B'	60.0 m²
BALCONY	18.2 m²
	78.2 m²
12	
SP8'	60.1 m²
BALCONY	18.2 m²
	78.2 m²
13	
SP1 I'	60.2 m²
BALCONY	18.2 m²
	78.3 m²
14	
SP8'	60.7 m²
BALCONY	18.2 m²
	78.8 m²
15	
SP1 B'	60.0 m²
BALCONY	18.2 m²
	78.2 m²
16	
SP1 B'	61.4 m²
BALCONY	18.6 m²
	80.0 m²
17	
EP23	118.2 m²
BALCONY	25.0 m²
	143.2 m²

UNIT/ UNIT AREA - L06	
UNIT	AREA
18	
EP23	118.0 m²
BALCONY	24.4 m²
	142.4 m²
19	
EP23 A	113.4 m²
BALCONY	24.4 m²
	137.7 m²
20	
EP23	116.8 m²
BALCONY	24.4 m²
	141.1 m²
21	
EP23 B	115.4 m²
BALCONY	24.4 m²
	139.7 m²
22	
EP23	118.5 m²
BALCONY	24.4 m²
	142.9 m²
23	
EP22	181.4 m²
BALCONY	74.6 m²
	256.0 m²

INTER CONNECTION- LEVEL 06		
⟷	Interconnection Through Unit	5

Total Inter Connections: 5

UNIT COUNT SUMMARY - L06	
UNIT TYPE	COUNT
EP3 D	1
EP5'	1
EP10	1
EP10 A'	1
EP22	1
EP23	4
EP23 A	1
EP23 B	1
SP1 B'	4
SP1 C'	1
SP1 I'	1
SP3 B	1
SP3'	1
SP5'	1
SP7	1
SP8'	2
Grand total	23

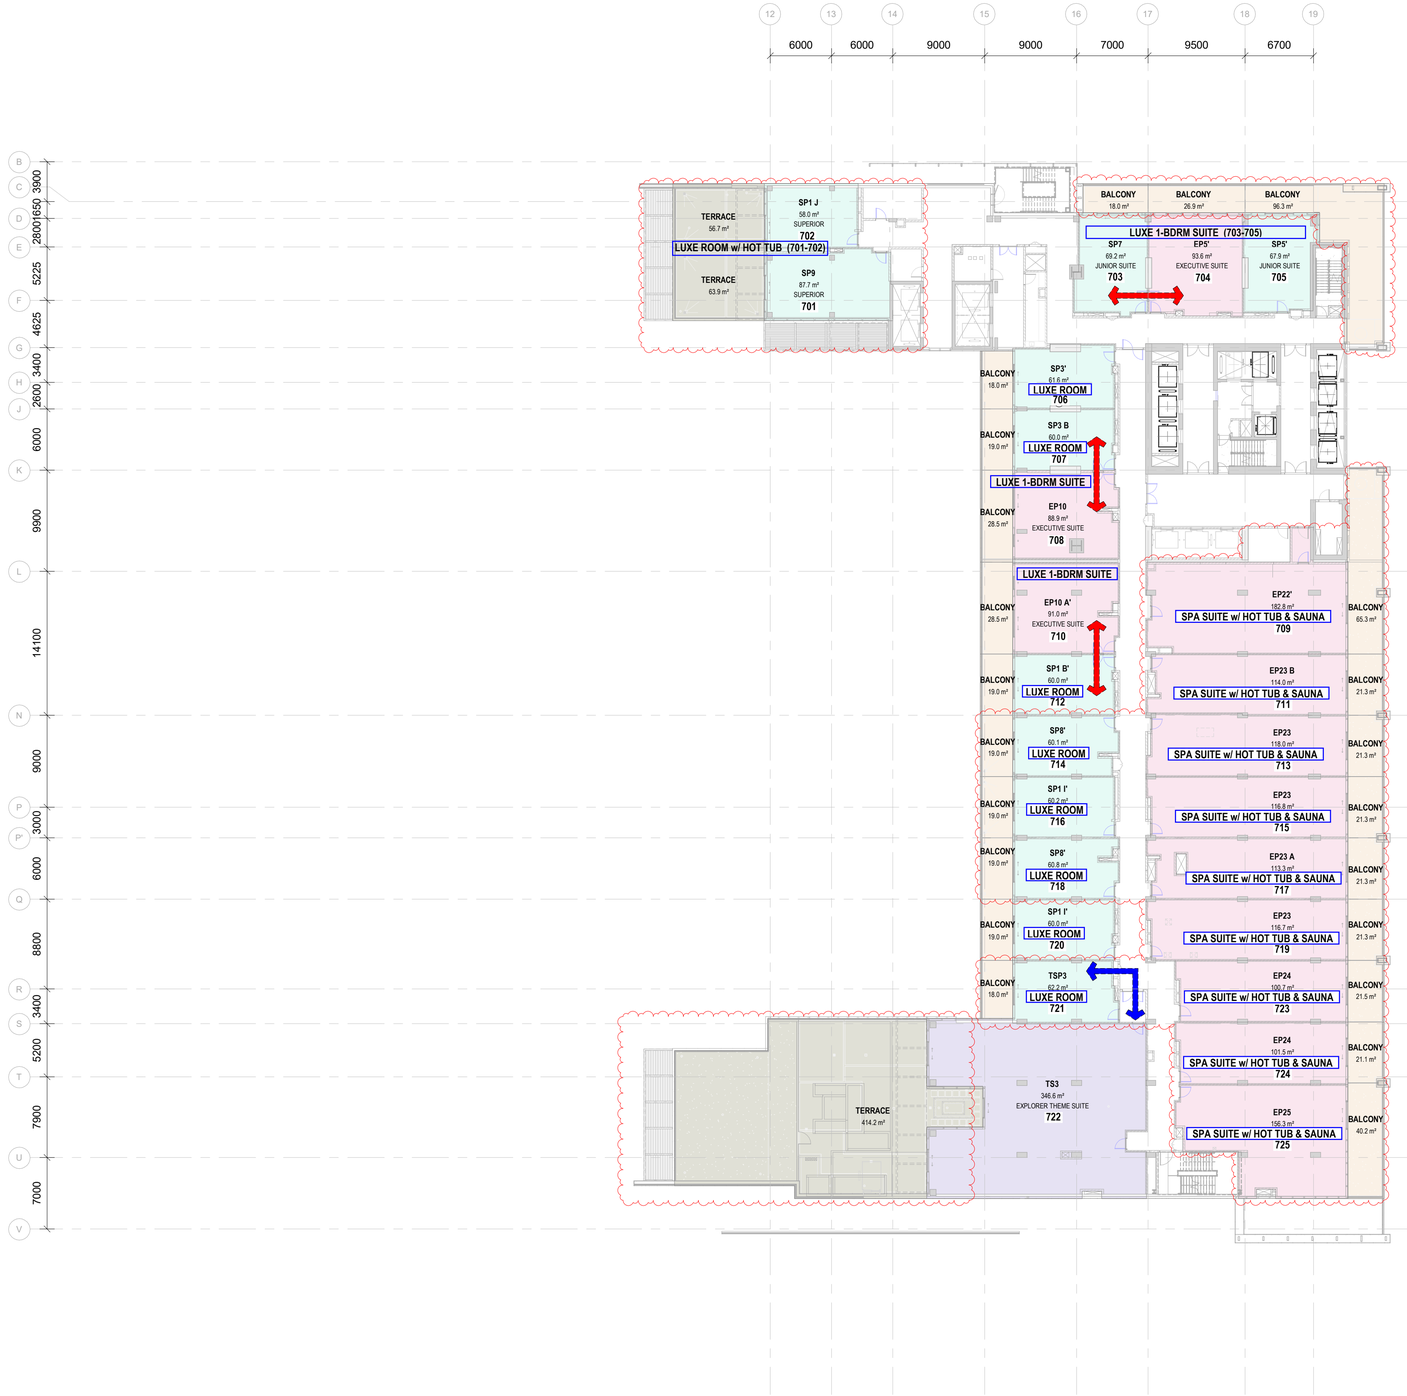

1 PODIUM ROOM TYPES-LEVEL 07

Scale 1 : 300

UNIT/ UNIT AREA - L07	
UNIT	AREA
01	
SP5'	67.9 m²
BALCONY	96.3 m²
	164.2 m²
02	
EP5'	93.6 m²
BALCONY	26.9 m²
	120.5 m²
03	
SP7	69.2 m²
BALCONY	18.0 m²
	87.3 m²
04	
SP1 J	58.0 m²
TERRACE	56.7 m²
	114.7 m²
05	
SP9	87.7 m²
TERRACE	63.9 m²
	151.6 m²
06	
SP3'	61.6 m²
BALCONY	18.0 m²
	79.6 m²
07	
SP3 B	60.0 m²
BALCONY	19.0 m²
	79.0 m²
08	
EP10	88.9 m²
BALCONY	28.5 m²
	117.4 m²
09	
EP10 A'	91.0 m²
BALCONY	28.5 m²
	119.5 m²
10	
SP1 B'	60.0 m²
BALCONY	19.0 m²
	79.0 m²
11	
SP8'	60.1 m²
BALCONY	19.0 m²
	79.1 m²
12	
SP1 I'	60.2 m²
BALCONY	19.0 m²
	79.2 m²
13	
SP8'	60.8 m²
BALCONY	19.0 m²
	79.8 m²
14	
SP1 I'	60.0 m²
BALCONY	19.0 m²
	79.0 m²
15	
TSP3	62.2 m²
BALCONY	18.0 m²
	80.1 m²
16	
TS3	346.6 m²
TERRACE	414.2 m²
	760.8 m²
17	
EP25	156.3 m²
BALCONY	40.2 m²
	196.5 m²

UNIT/ UNIT AREA - L07	
UNIT	AREA
18	
EP24	101.5 m²
BALCONY	21.1 m²
	122.6 m²
19	
EP24	100.7 m²
BALCONY	21.5 m²
	122.1 m²
20	
EP23	116.7 m²
BALCONY	21.3 m²
	138.0 m²
21	
EP23 A	113.3 m²
BALCONY	21.3 m²
	134.6 m²
22	
EP23	116.8 m²
BALCONY	21.3 m²
	138.1 m²
23	
EP23	118.0 m²
BALCONY	21.3 m²
	139.3 m²
24	
EP23 B	114.0 m²
BALCONY	21.3 m²
	135.3 m²
25	
EP22'	182.8 m²
BALCONY	65.3 m²
	248.1 m²

INTER CONNECTION- LEVEL 07		
⟷	Interconnection Through Corridor	1
⟷	Interconnection Through Unit	3

Total Inter Connections: 4

UNIT COUNT SUMMARY - L07	
UNIT TYPE	COUNT
EP5'	1
EP10	1
EP10 A'	1
EP22'	1
EP23	3
EP23 A	1
EP23 B	1
EP24	2
EP25	1
SP1 B'	1
SP1 I'	2
SP1 J	1
SP3 B	1
SP3'	1
SP5'	1
SP7	1
SP8'	2
SP9	1
TS3	1
TSP3	1
Grand total	25

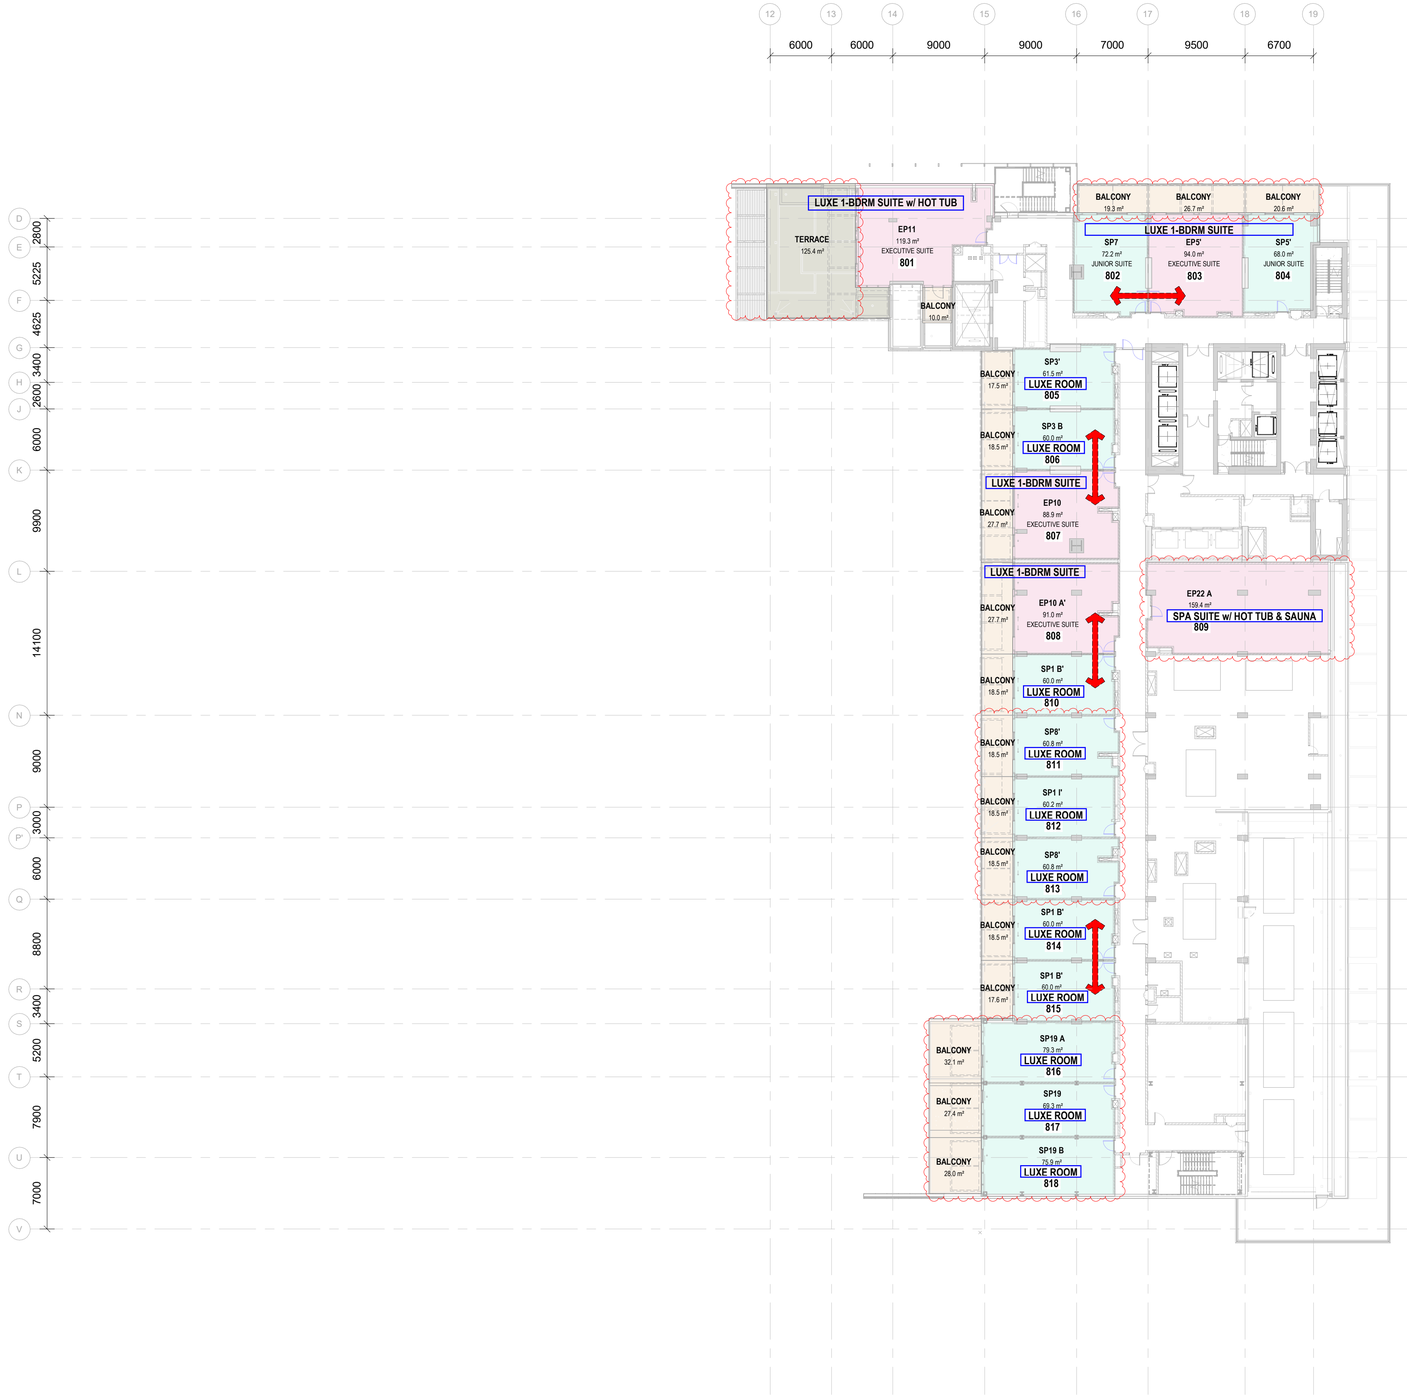

1 PODIUM ROOM TYPES-LEVEL 08

Scale 1 : 300

UNIT/ UNIT AREA - L08	
UNIT	AREA
01	
SP5'	68.0 m²
BALCONY	20.6 m²
	88.6 m²
02	
EP5'	94.0 m²
BALCONY	26.7 m²
	120.7 m²
03	
SP7	72.2 m²
BALCONY	19.3 m²
	91.5 m²
04	
EP11	119.3 m²
BALCONY	10.0 m²
TERRACE	125.4 m²
	254.7 m²
05	
SP3'	61.5 m²
BALCONY	17.5 m²
	79.0 m²
06	
SP3 B	60.0 m²
BALCONY	18.5 m²
	78.5 m²
07	
EP10	88.9 m²
BALCONY	27.7 m²
	116.6 m²
08	
EP10 A'	91.0 m²
BALCONY	27.7 m²
	118.7 m²
09	
SP1 B'	60.0 m²
BALCONY	18.5 m²
	78.5 m²
10	
SP8'	60.8 m²
BALCONY	18.5 m²
	79.2 m²
11	
SP1 I'	60.2 m²
BALCONY	18.5 m²
	78.6 m²
12	
SP8'	60.8 m²
BALCONY	18.5 m²
	79.3 m²
13	
SP1 B'	60.0 m²
BALCONY	18.5 m²
	78.5 m²
14	
SP1 B'	60.0 m²
BALCONY	17.6 m²
	77.6 m²
15	
SP19 A	79.3 m²
BALCONY	32.1 m²
	111.5 m²

UNIT/ UNIT AREA - L08	
UNIT	AREA
16	
SP19	69.3 m²
BALCONY	27.4 m²
	96.7 m²
17	
SP19 B	75.9 m²
BALCONY	28.0 m²
	103.9 m²
18	
EP22 A	159.4 m²
	159.4 m²

INTER CONNECTION- LEVEL 08		
⟷	Interconnection Through Unit	4

Total Inter Connections: 4

UNIT COUNT SUMMARY - L08	
UNIT TYPE	COUNT
EP5'	1
EP10	1
EP10 A'	1
EP11	1
EP22 A	1
SP1 B'	3
SP1 I'	1
SP3 B	1
SP3'	1
SP5'	1
SP7	1
SP8'	2
SP19	1
SP19 A	1
SP19 B	1
Grand total	18