
Floor plan of the 2nd and 3rd floors



Oasis III Apartments

Masterplan

Second floor plan of the apartments.
Scale 1:100.

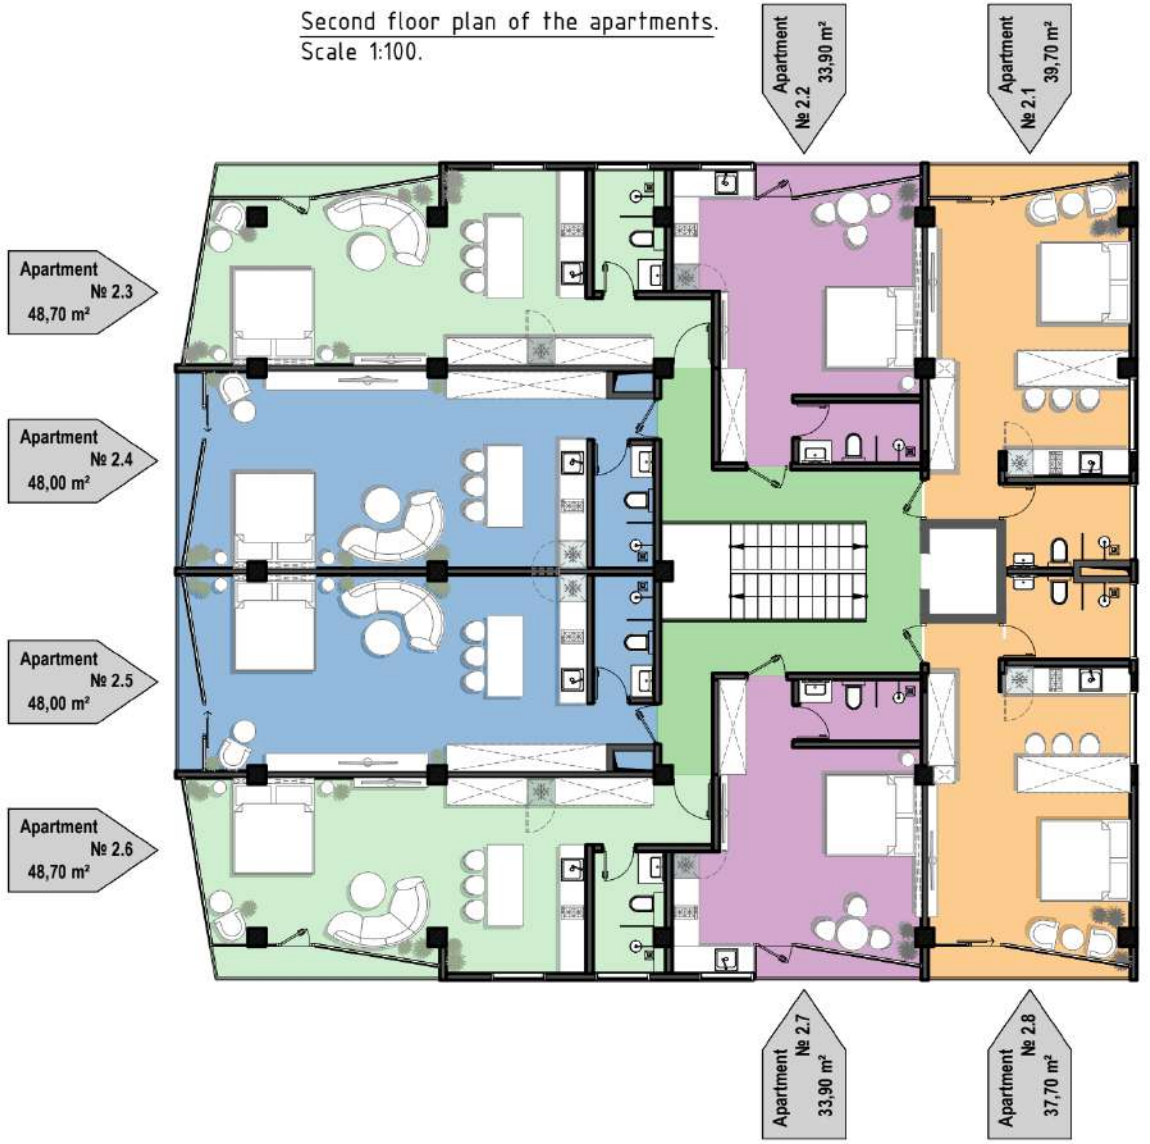


Floor plan of the 4th floor



Oasis III Apartments

Masterplan

Fourth floor plan of the apartments.
Scale 1:100.

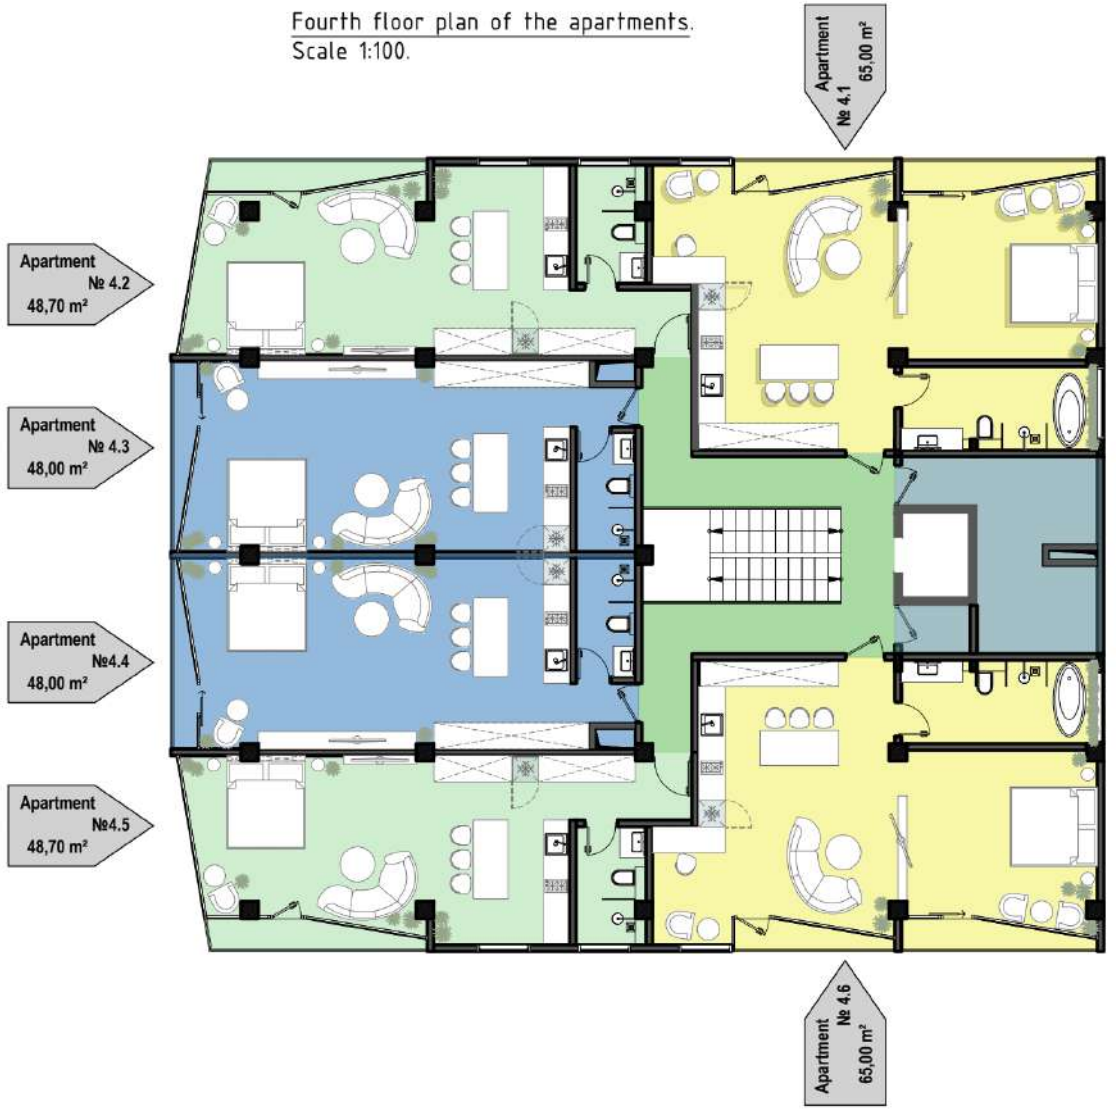

Plan of the apartments 48 m²



Apartments


2.4, 2.5

Price from

160 000$


Plan of the apartments 34 m² & 40 m²

Apartment type 3A (type 3B - mirror layout)

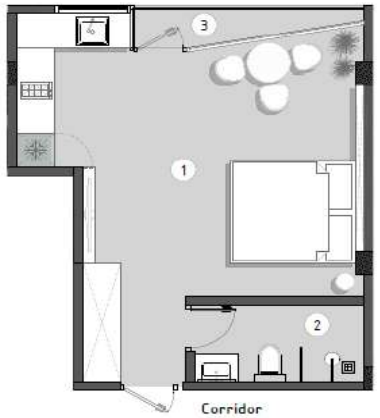

Apartment type 3A (type 3B – mirror layout)		
1	Living room and kitchen	27,60
2	Bathroom	4,30
3	Balcony	2,00
Total area (m²)		33,90

Apartment type 4A (type 4B - mirror layout)

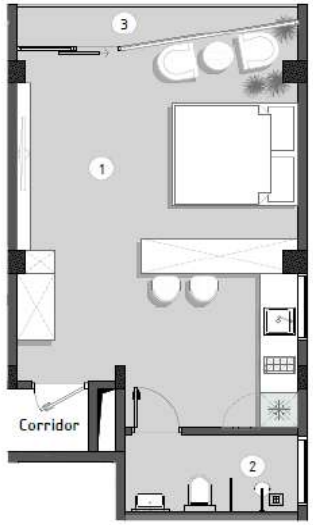

Apartment type 4A (type 4B – mirror layout)		
1	Living room and kitchen	30,70
2	Bathroom	4,30
3	Balcony	2,70
Total area (m²)		37,70

Apartment

2.2

Price from

130 000$

Apartment


2.1

Price from

145 000$

Plan of the apartments 65 m²

Apartment № 4.1 (№ 4.6 - mirror layout)

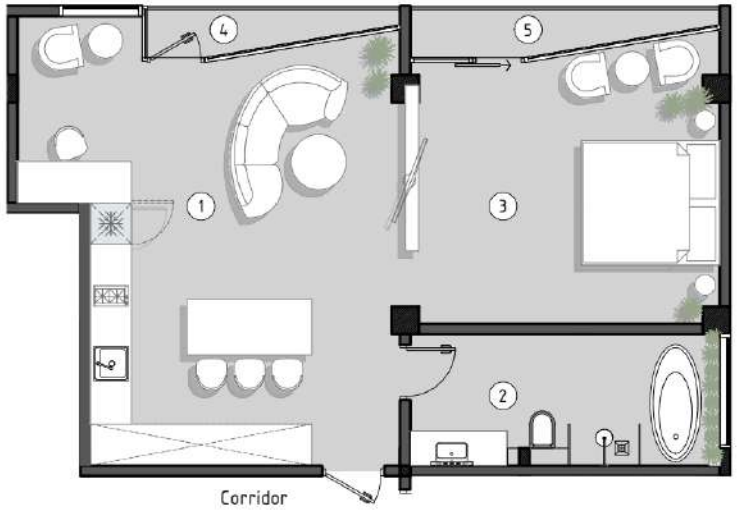

Apartment № 4.1 (№ 4.6 - mirror layout)		
1	Living room and kitchen	31,95
2	Bathroom	9,50
3	Bedroom	18,85
4	Balcony	2,00
5	Balcony	2,70
Total area (m²)		65,00

Apartments

4.1, 4.6

Price from

275 000$


Plan of the site




Oasis III Townhouses

Masterplan. Ground floor level

Unit 1	Unit 2	Unit 3	Unit 4	Unit 5	Unit 6	Unit 7	Unit 8	Unit 9	Unit 10	Unit 11	Unit 12

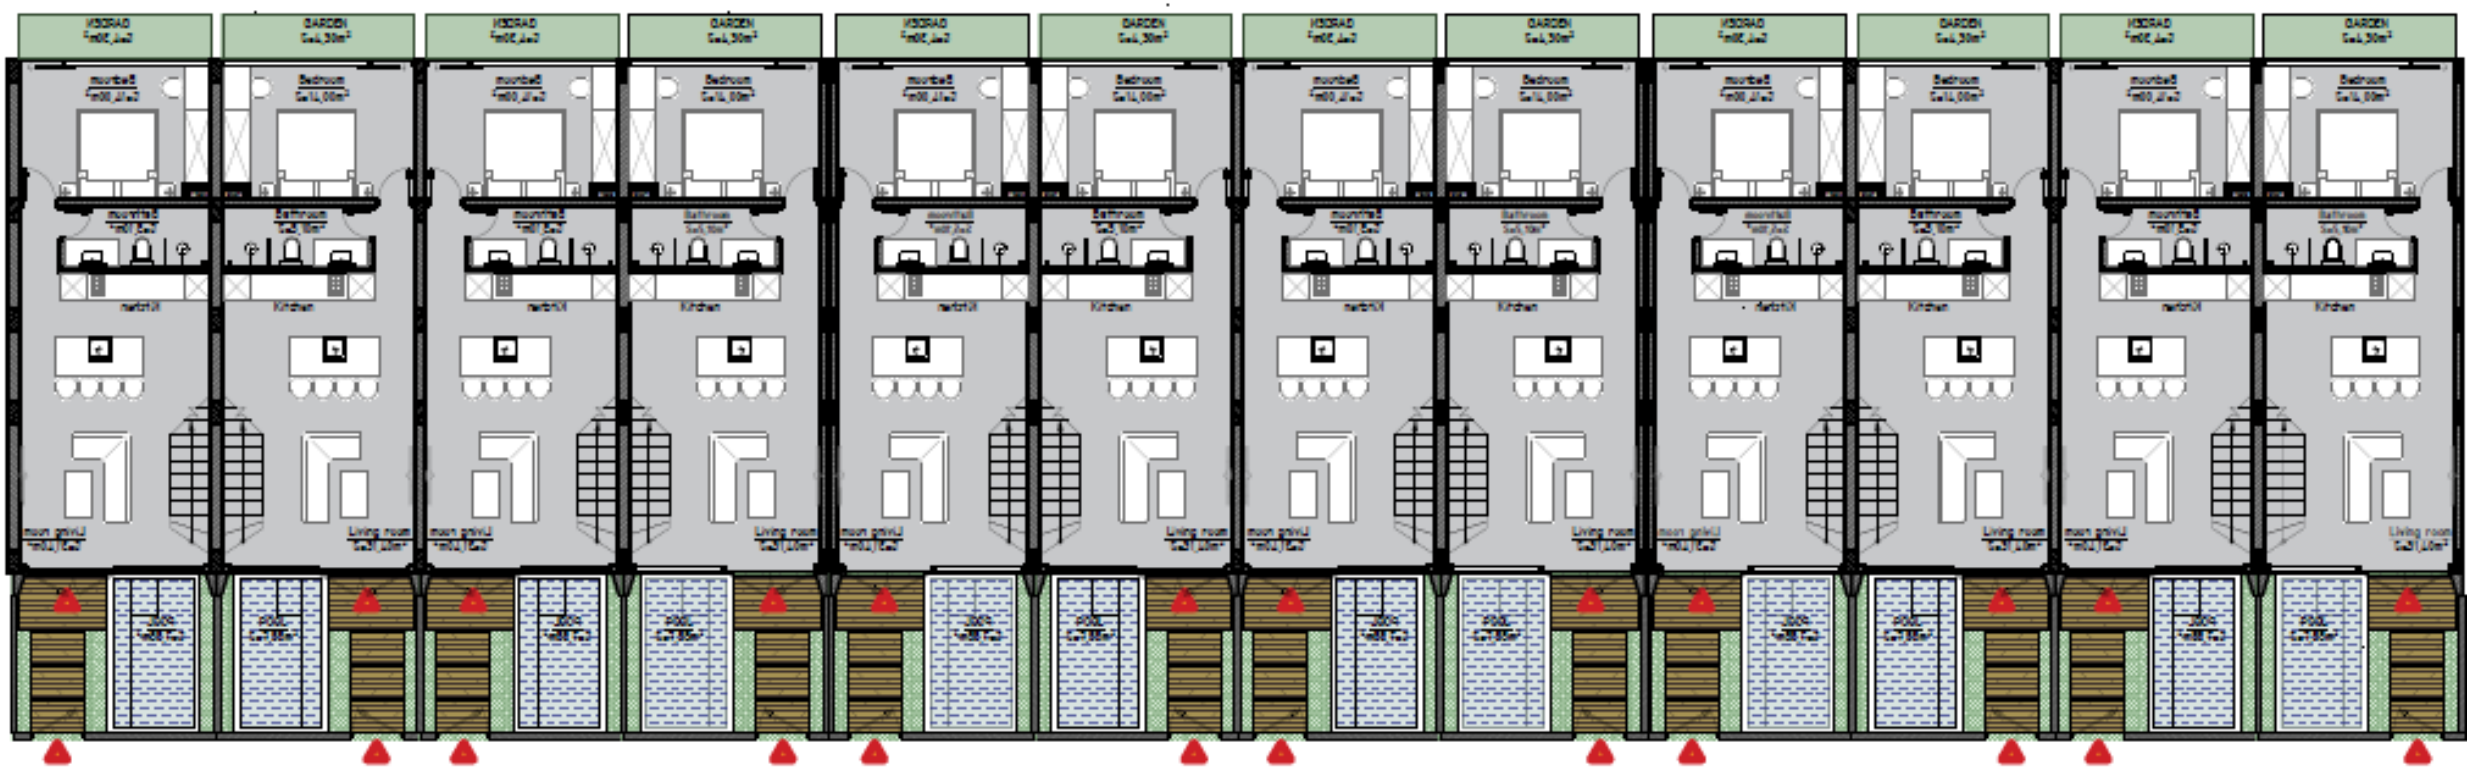

First floor plan.
Typical unit. Scale 1:80.

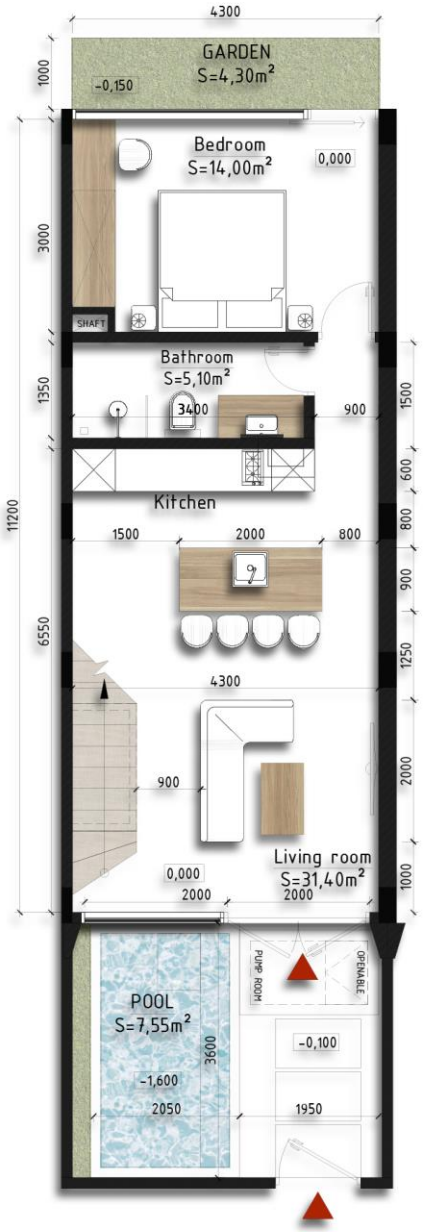

Second floor plan.
Typical unit. Scale 1:80.



Townhouses are fully equipped and furnished including flowers and plants